




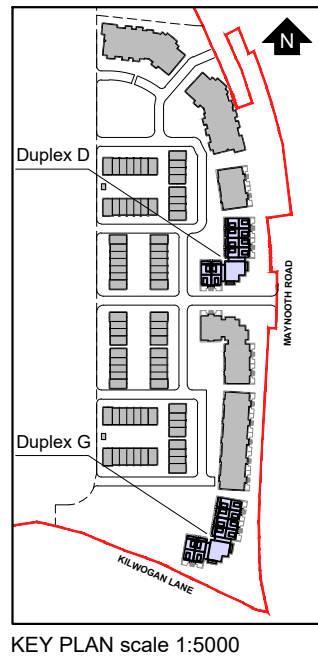

KEY PLAN scale 1:5000

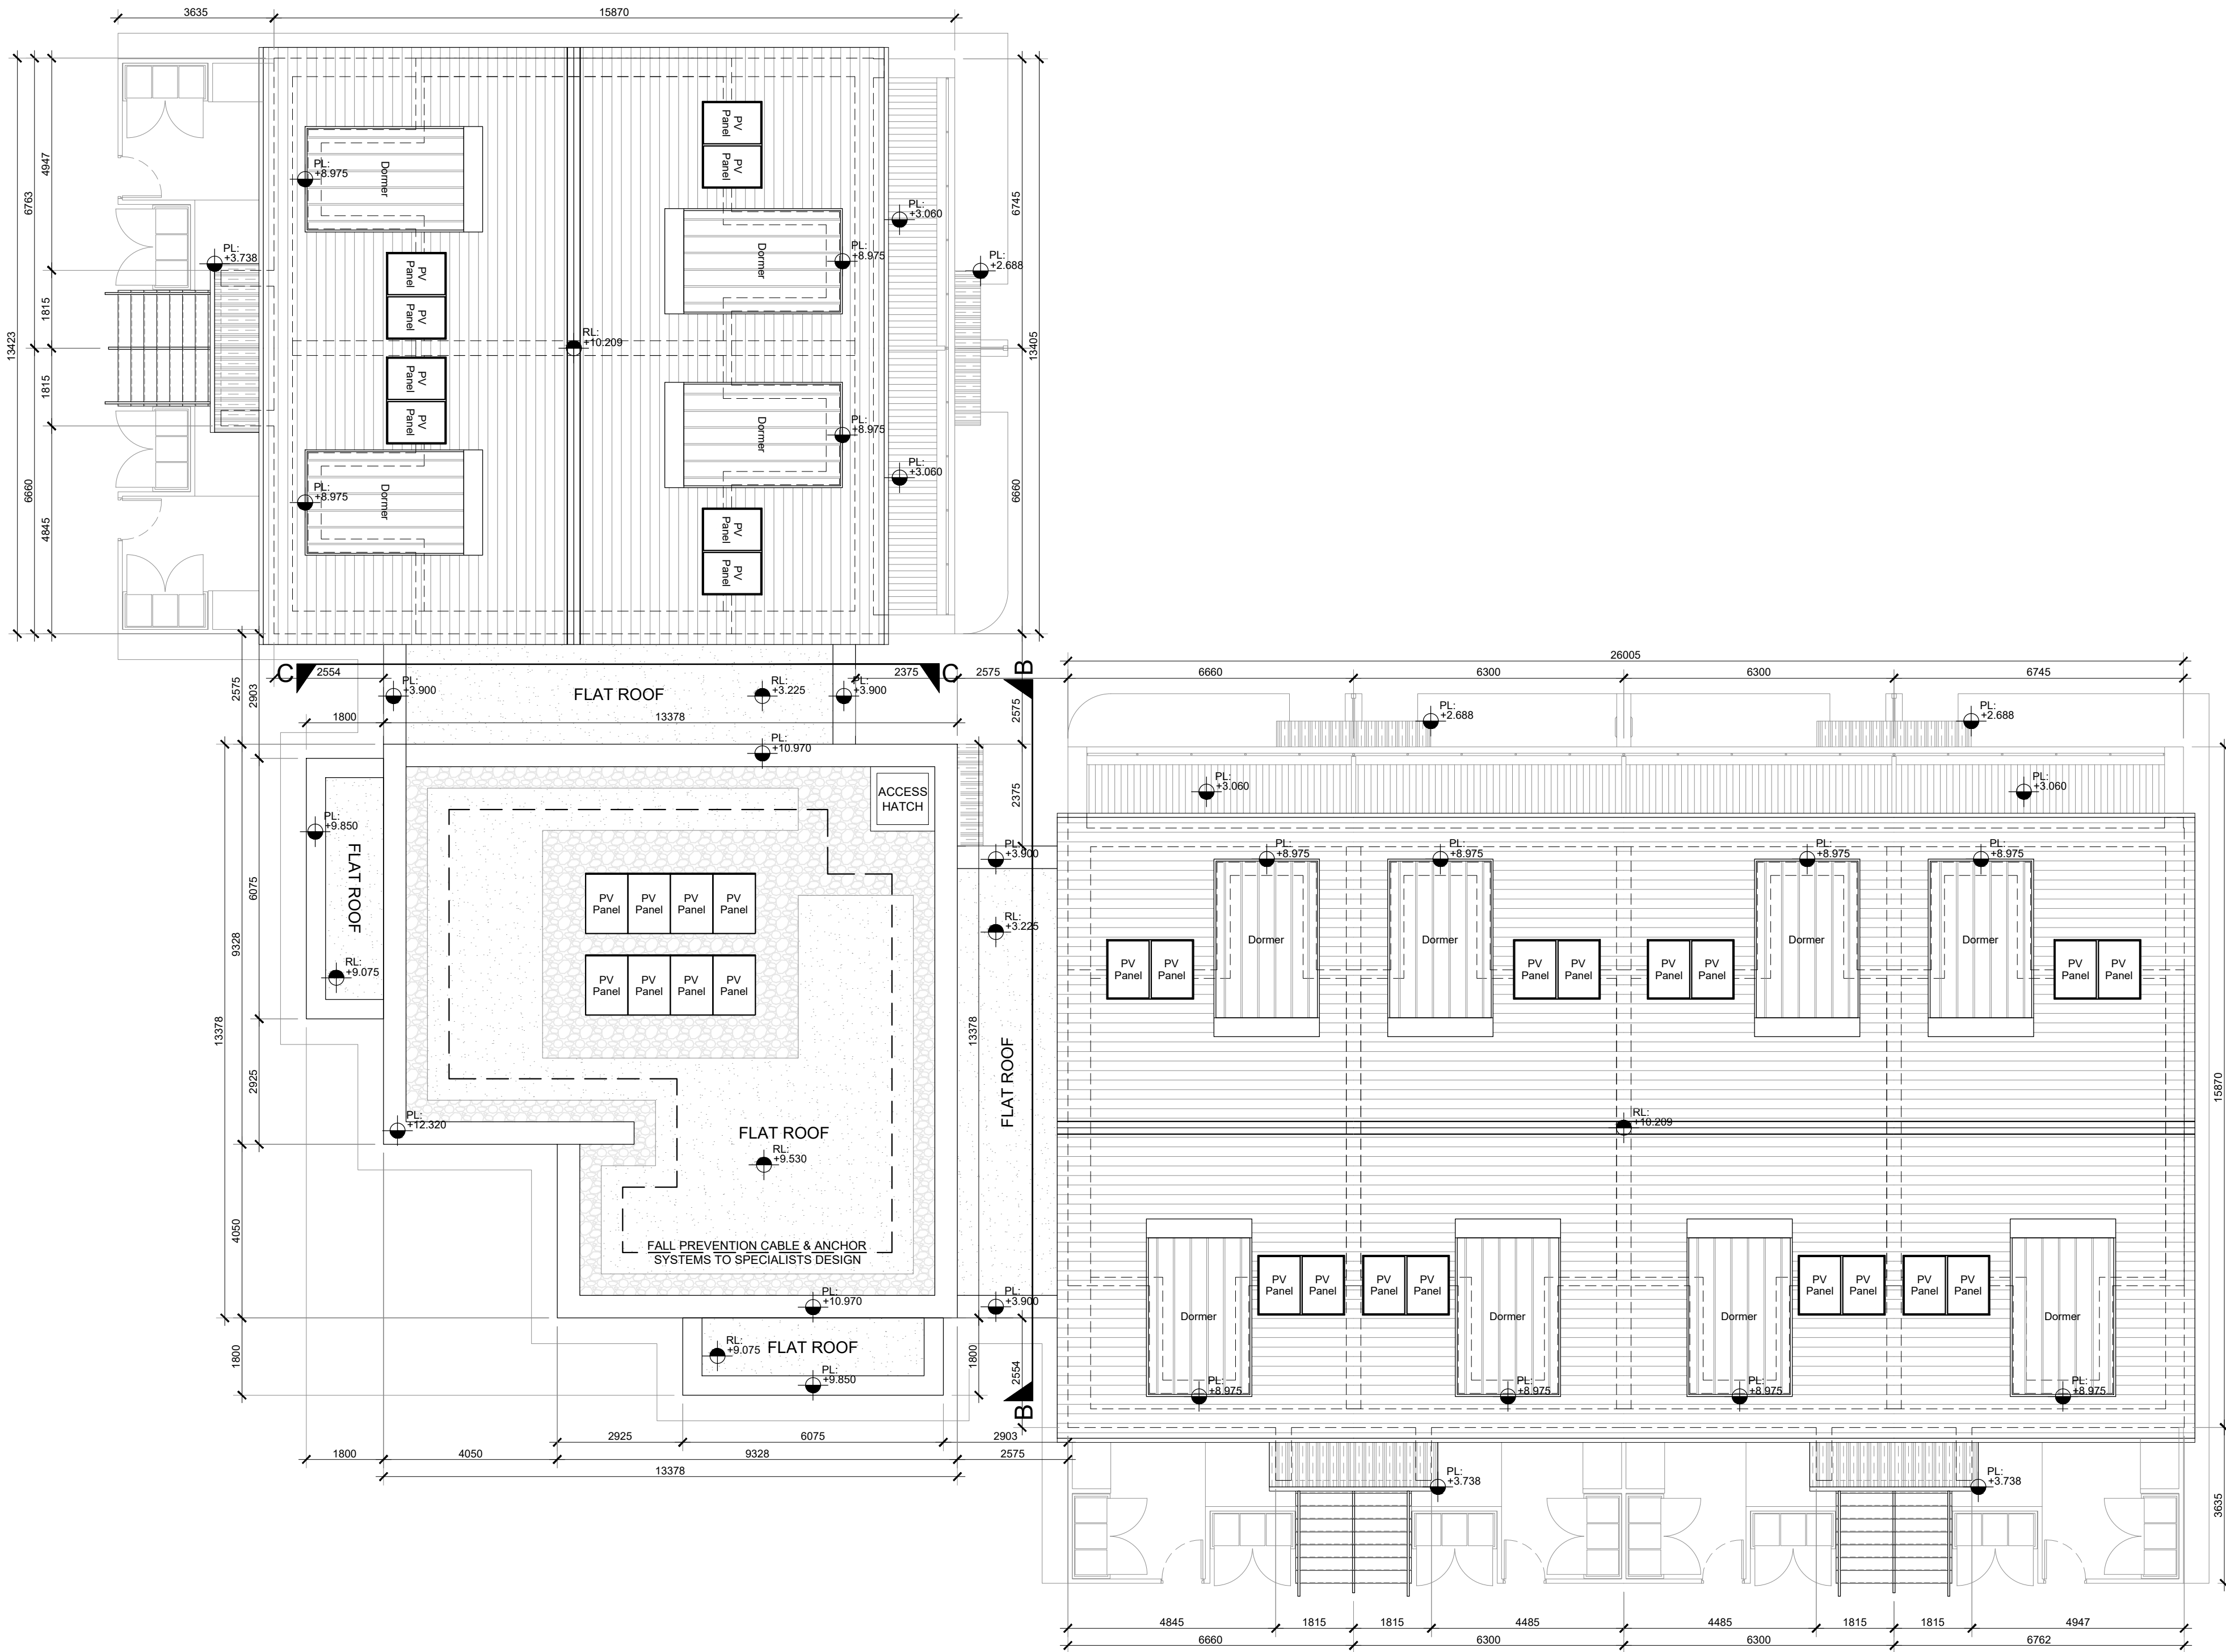

01 Duplex Block D&G - Roof Plan
1:100 @ A1

 

- GENERAL NOTES
1. COPYRIGHT RESERVED
 2. DO NOT SCALE DRAWING. USE FIGURED DIMENSIONS ONLY.
 3. ALL DIMENSIONS TO BE REPORTED TO ARCHITECT.
 4. THE CONTRACTOR IS RESPONSIBLE FOR CHECKING ALL LEVELS AND DIMENSIONS.
 5. ALL STRUCTURE TO BE TO STRUCTURAL ENGINEERS DETAILS.
 6. ALL MECH & ELEC SERVICES TO SERVICES ENGINEERS DETAILS.
 7. ALL PROPRIETARY ITEMS TO BE INSTALLED IN ACCORDANCE WITH MANUFACTURERS INSTRUCTIONS.
 8. CONTRACTOR IS RESPONSIBLE FOR THE COORDINATION OF STRUCTURE FINISHES AND SERVICES.

REV	DATE	DESCRIPTION	BY

NOTE: REFER TO SITE LAYOUT PLAN FOR ORIENTATION AND FINISHED FLOOR LEVELS



JFA
ARCHITECTS

THE TREE HOUSE, 17 RICHVIEW OFFICE PARK
CLONSKEAGH, D14 XR82, IRELAND
T: (01) 6689888 E: info@jfa.ie W: www.jfa.ie

CLIENT
Seattle Construction Ltd

PROJECT
Kilwoghan Woods Project (PHASE 2)
Maynooth Road, Celbridge, Co. Kildare

DRAWING
Permitted Duplex Block D & G
Roof Plan

SCALE
1:100 @ A1

JOB NO.
2439

DRAWN BY
JB

DATE
SEPTEMBER 2026

DRAWING NUMBER
KWC-DDG-XXX-DR-JFA-AR-P2205

REVISION
-

DRAWING LOCATION
\\ukenv\p24\p24209-usdun-200-current\dwg\01-phase 2 design\01-permitted planning application

DRAWING STATUS
LRD_PLANNING