

 


KEY PLAN scale 1:5000

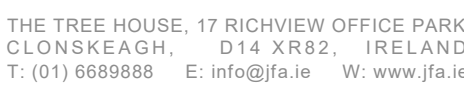

NOTE: REFER TO SITE LAYOUT
PLAN FOR ORIENTATION AND
FINISHED FLOOR LEVELS

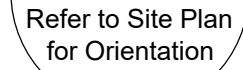

CLIENT
Seattle Construction Ltd

PROJECT
Kilwoghan Woods Project (PHASE 2)
Maynooth Road, Celbridge, Co. Kildare

DRAWING
Proposed Duplex Block E
Roof Plan

SCALE	JOB NO.
1:100 @ A1	2439

DRAWN BY	JB
DATE	SEPTEMBER 2026

DRAWING NUMBER	REVISION
KWC-DE-XXX-DR-IFA-AR-P2308	-

DRAWING LOCATION

DRAWING STATUS

LRD_PLANNING