


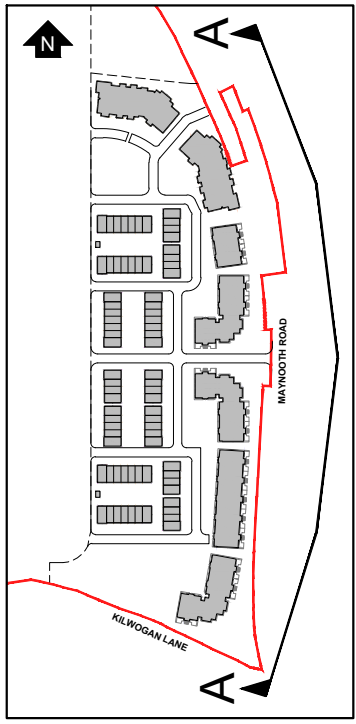


PERMITTED LAYOUT - PHASE 2  
KEY PLAN scale 1:5000

- GENERAL NOTES
1. COPYRIGHT RESERVED
  2. DO NOT SCALE DRAWING. USE FIGURED DIMENSIONS ONLY.
  3. ALL DISCREPANCIES TO BE REPORTED TO ARCHITECT
  4. THE CONTRACTOR IS RESPONSIBLE FOR CHECKING ALL LEVELS AND DIMENSIONS
  5. ALL STRUCTURE TO BE TO STRUCTURAL ENGINEERS DETAILS
  6. ALL MECH & ELEC SERVICES TO SERVICES ENGINEERS DETAILS
  7. ALL PROPRIETARY ITEMS TO BE INSTALLED IN ACCORDANCE WITH MANUFACTURERS INSTRUCTIONS
  8. CONTRACTOR IS RESPONSIBLE FOR THE COORDINATION OF STRUCTURE FINISHES AND SERVICES

| REV | DATE | DESCRIPTION | BY |
|-----|------|-------------|----|
|     |      |             |    |
|     |      |             |    |
|     |      |             |    |
|     |      |             |    |



LEGEND

Site Boundary

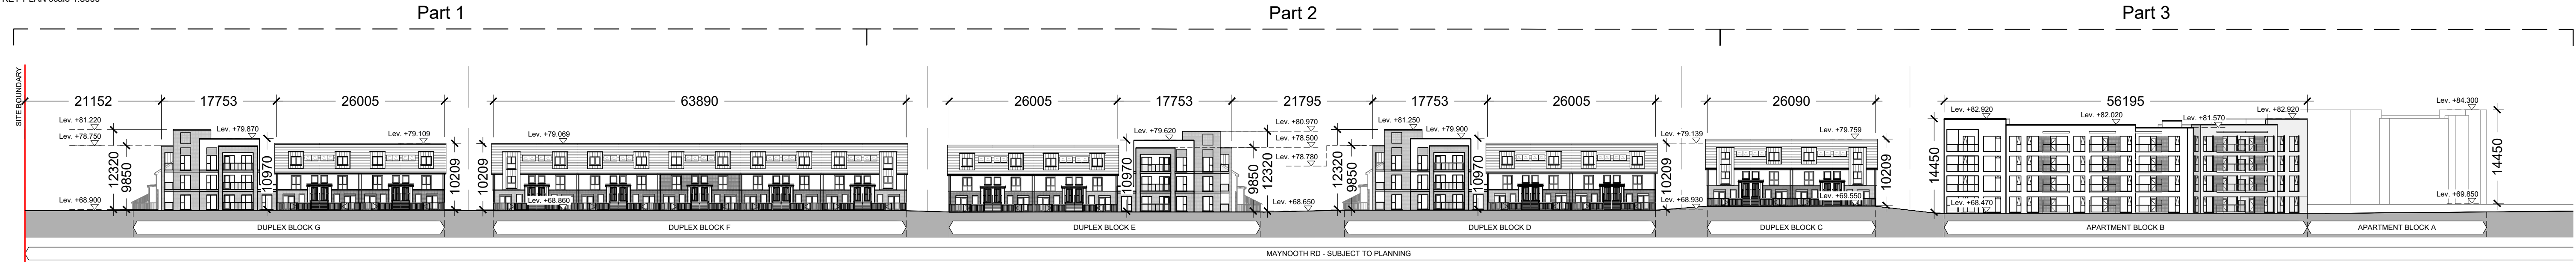



01 Permitted Contiguous Elevation AA  
1:500 @ A1

For scale 1:200 please refer to drawing sheet  
number: KWC-00-XXX-DR-JFA-AR-P5201

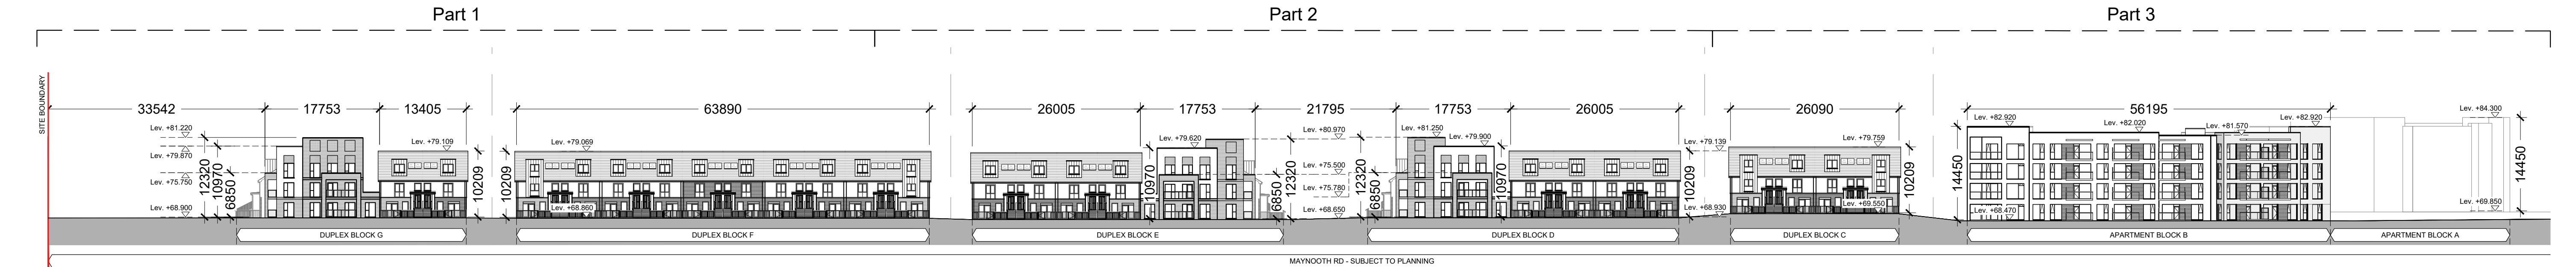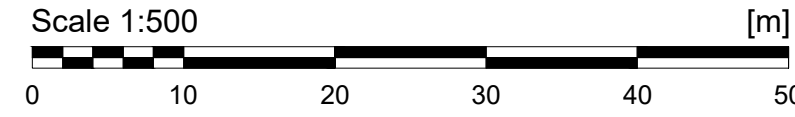

02 Proposed Contiguous Elevation AA  
1:500 @ A1

For scale 1:200 please refer to drawing sheet  
number: KWC-00-XXX-DR-JFA-AR-P5202

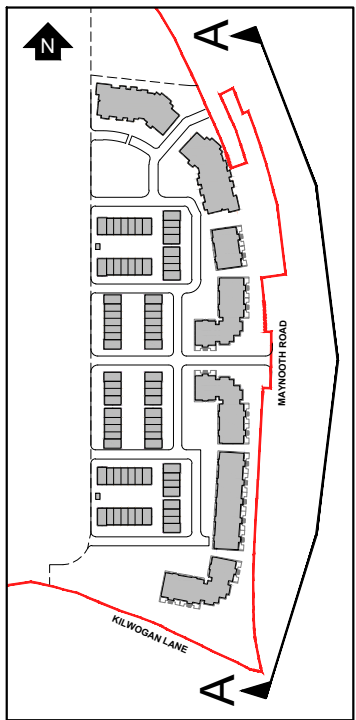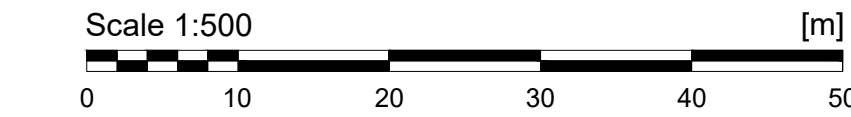

PROPOSED LAYOUT - PHASE 2  
KEY PLAN scale 1:5000

**JFA**  
ARCHITECTS

THE TREE HOUSE, 17 RICHVIEW OFFICE PARK  
CLONSKEAGH D14 XR82 IRELAND  
T: (01) 6689888 E: info@jfa.ie W: www.jfa.ie

CLIENT  
Seattle Construction Ltd

PROJECT  
Kilwoghan Woods Project (PHASE 2)  
Maynooth Road, Celbridge, Co. Kildare

DRAWING  
Permitted & Proposed  
Contiguous Elevations AA

SCALE JOB NO.  
1:500 @ A1 2510  
DRAWN BY JB  
DATE SEPTEMBER 2026  
DRAWING NUMBER REVISION  
KWC-00-XXX-DR-JFA-AR-P5101 -

DRAWING LOCATION  
Kilwoghan Woods Project (PHASE 2) - current drawing (01) - phase 2 design  
option (unmarked printing application)

DRAWING STATUS  
LRD\_PLANNING