



01 Proposed Site Section / Contiguous Elevation BB
1:500 @ A1





02 Proposed Site Section / Contiguous Elevation BB - Part 1
1:200 @ A1

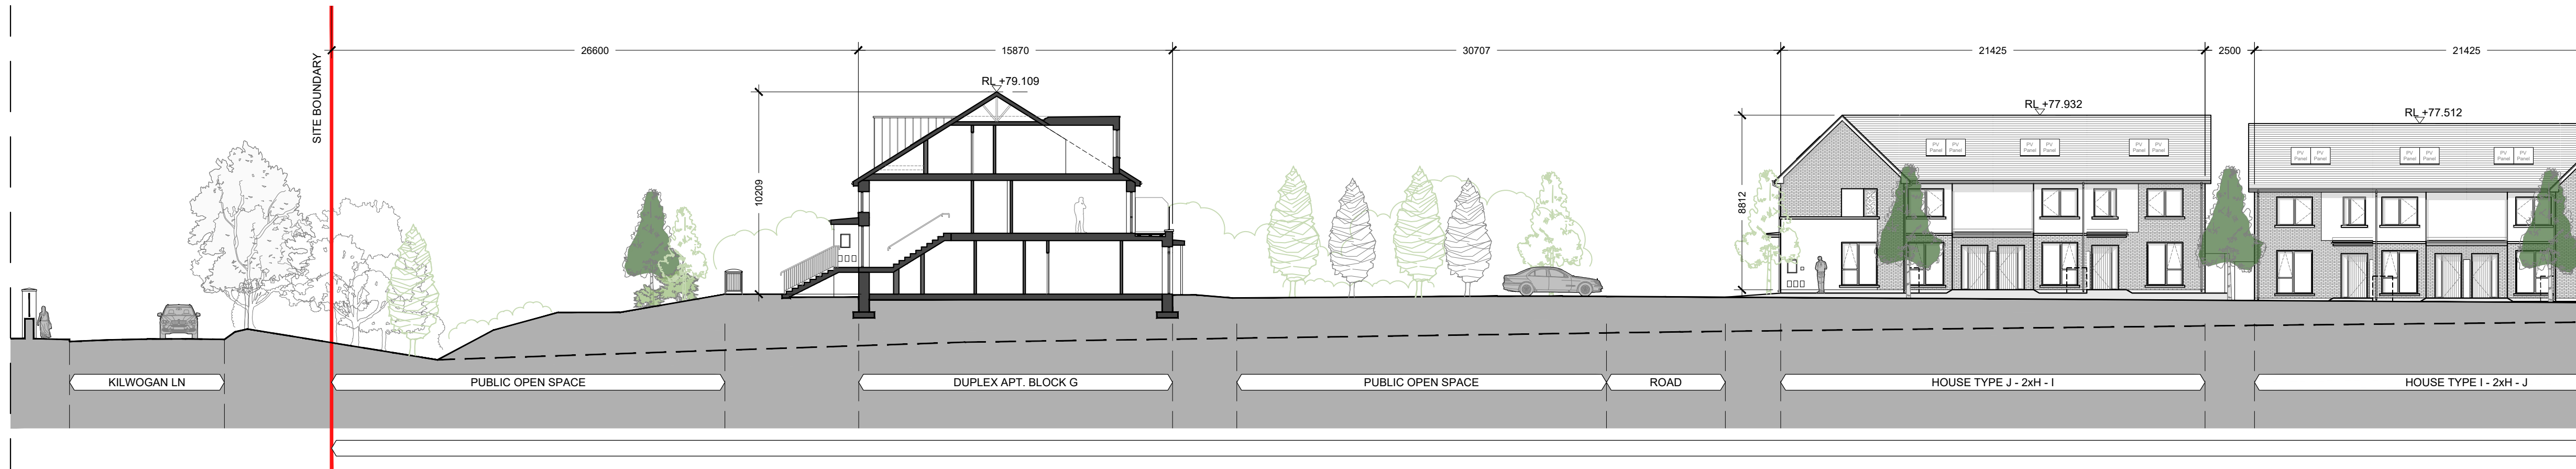

03 Proposed Site Section / Contiguous Elevation BB - Part 2
1:200 @ A1

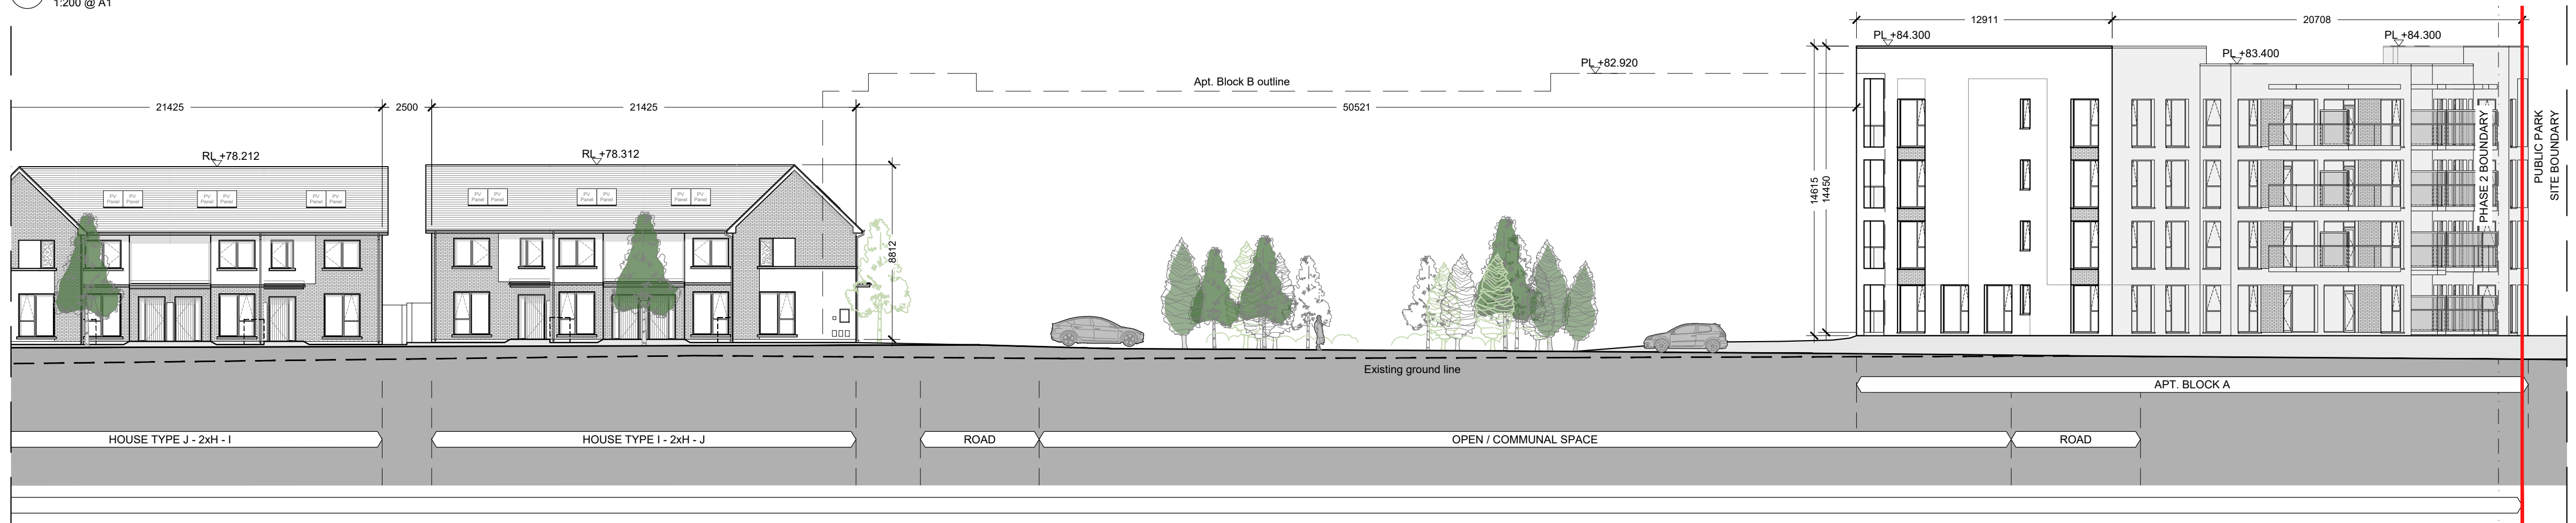

04 Proposed Site Section / Contiguous Elevation BB - Part 3
1:200 @ A1

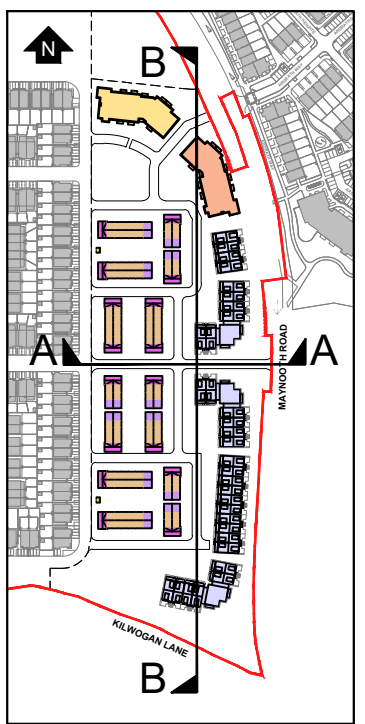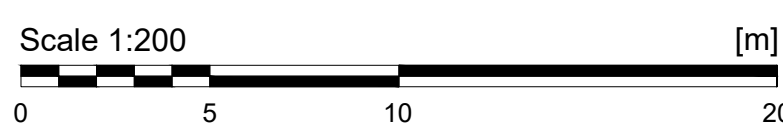

LEGEND

Site Boundary

GENERAL NOTES

1. COPYRIGHT RESERVED
2. DO NOT SCALE DRAWING. USE FIGURED DIMENSIONS ONLY.
3. ALL DISCREPANCIES TO BE REPORTED TO ARCHITECT.
4. THE CONTRACTOR IS RESPONSIBLE FOR CHECKING ALL LEVELS AND DIMENSIONS.
5. ALL STRUCTURE TO BE TO STRUCTURAL ENGINEERS DETAILS.
6. ALL MECH & ELEC SERVICES TO SERVICES ENGINEERS DETAILS.
7. ALL PROPRIETARY ITEMS TO BE REINSTALLED IN ACCORDANCE WITH MANUFACTURERS INSTRUCTIONS.
8. CONTRACTOR IS RESPONSIBLE FOR THE COORDINATION OF STRUCTURE ENGINEERS AND SERVICES.

REV	DATE	DESCRIPTION	BY



THE TREE HOUSE, 17 RICHVIEW OFFICE PARK
CLONSKEAGH, D14 XR82, IRELAND
T: (01) 6689888 E: info@jfa.ie W: www.jfa.ie

CLIENT
Seattle Construction Ltd

PROJECT
Kilwoghan Woods Project (PHASE 2)
Maynooth Road, Celbridge, Co. Kildare

DRAWING
Proposed Site Section
/ Contiguous Elevations BB

SCALE
1:200 + 1:500 @ A1

DRAWN BY
JB

DATE
SEPTEMBER 2026

DRAWING NUMBER
KWC-00-XXX-DR-JFA-AR-P5402

DRAWING LOCATION
Kilwoghan Woods Project (PHASE 2) - current drawing 02 - phase 2 design
submitted for planning application

DRAWING STATUS
LRD_PLANNING