




PROPOSED LAYOUT TO OPEN SPACE AREA

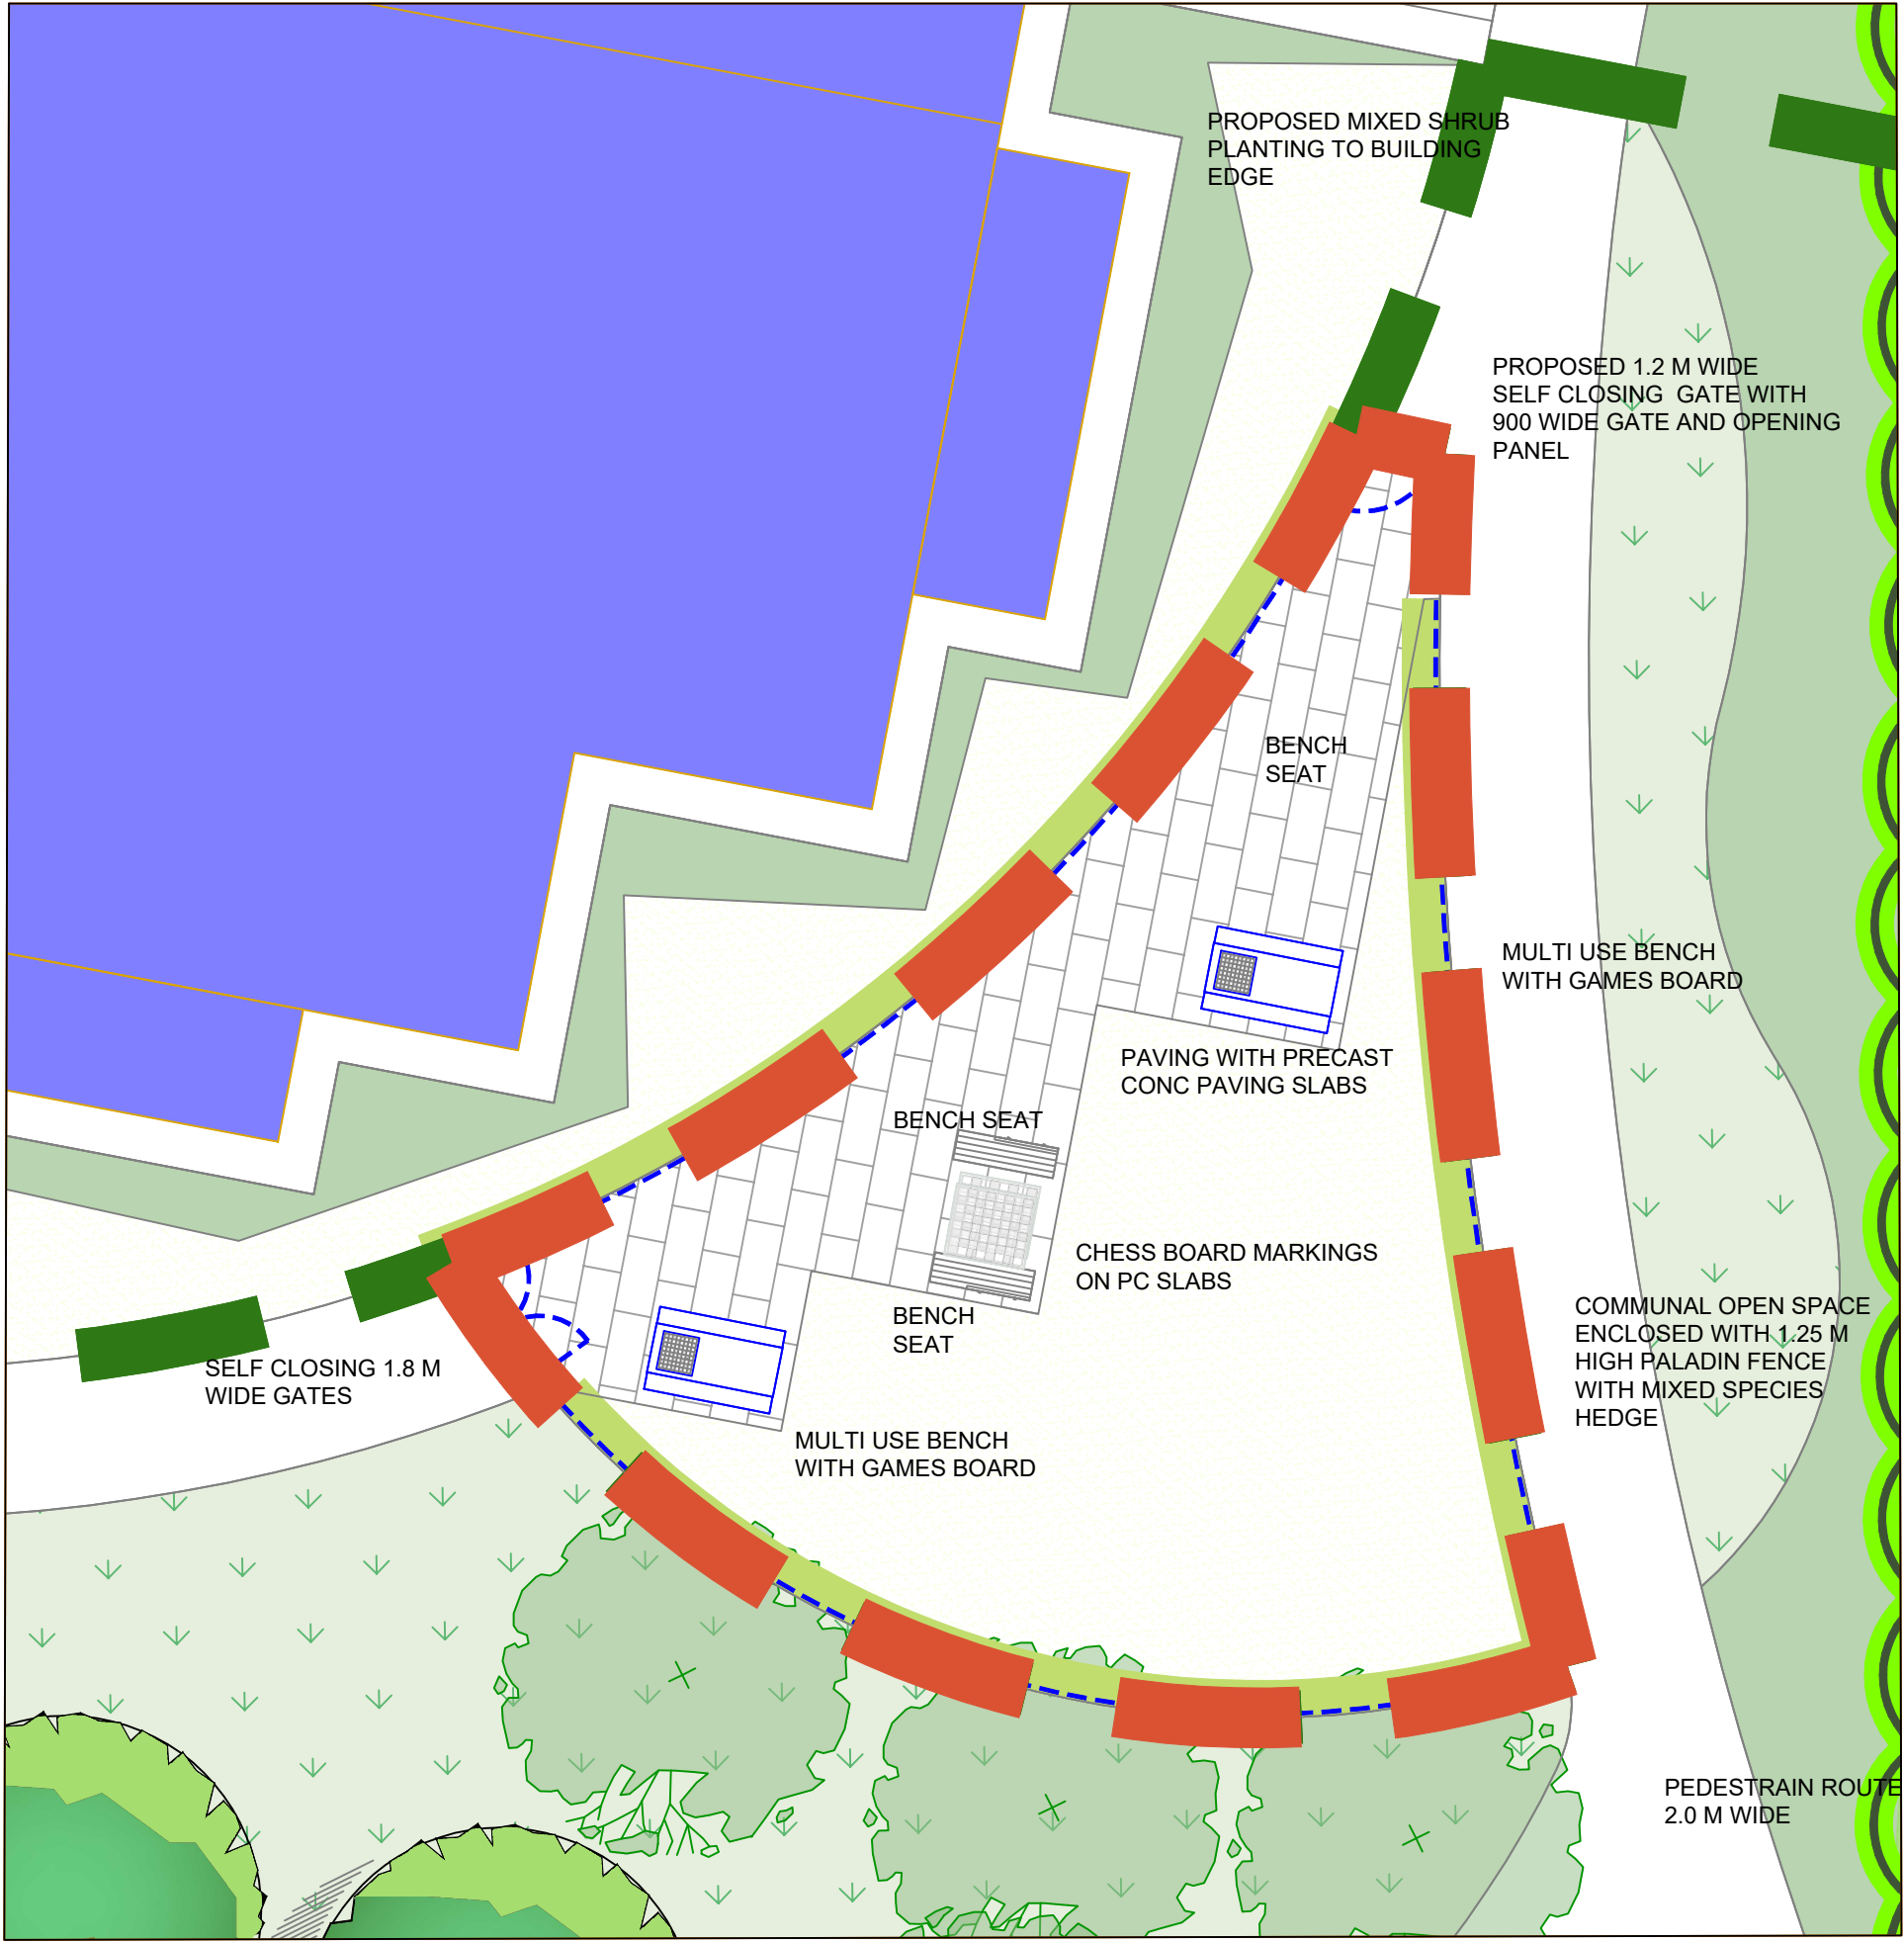

PROPOSED LAYOUT TO COMMUNAL OPEN SPACE AREA AT BLOCK G

PROPOSED COMMUNAL GARDEN BLOCK G
PROPOSED RESIDENTIAL LAYOUT
KILWOGHAN WOODS PROJECT, phase 2
Maynooth Road
Celbridge, Co Kildare

Seattle Construction Ltd

PC
Roche
associates
urban designers • environmental • physical planners • landscape architects
48 Seafield Road West, Clontarf, Dublin 3
t: + 353 1 8337242 e: cass@pcroche.com www.pcroche.com