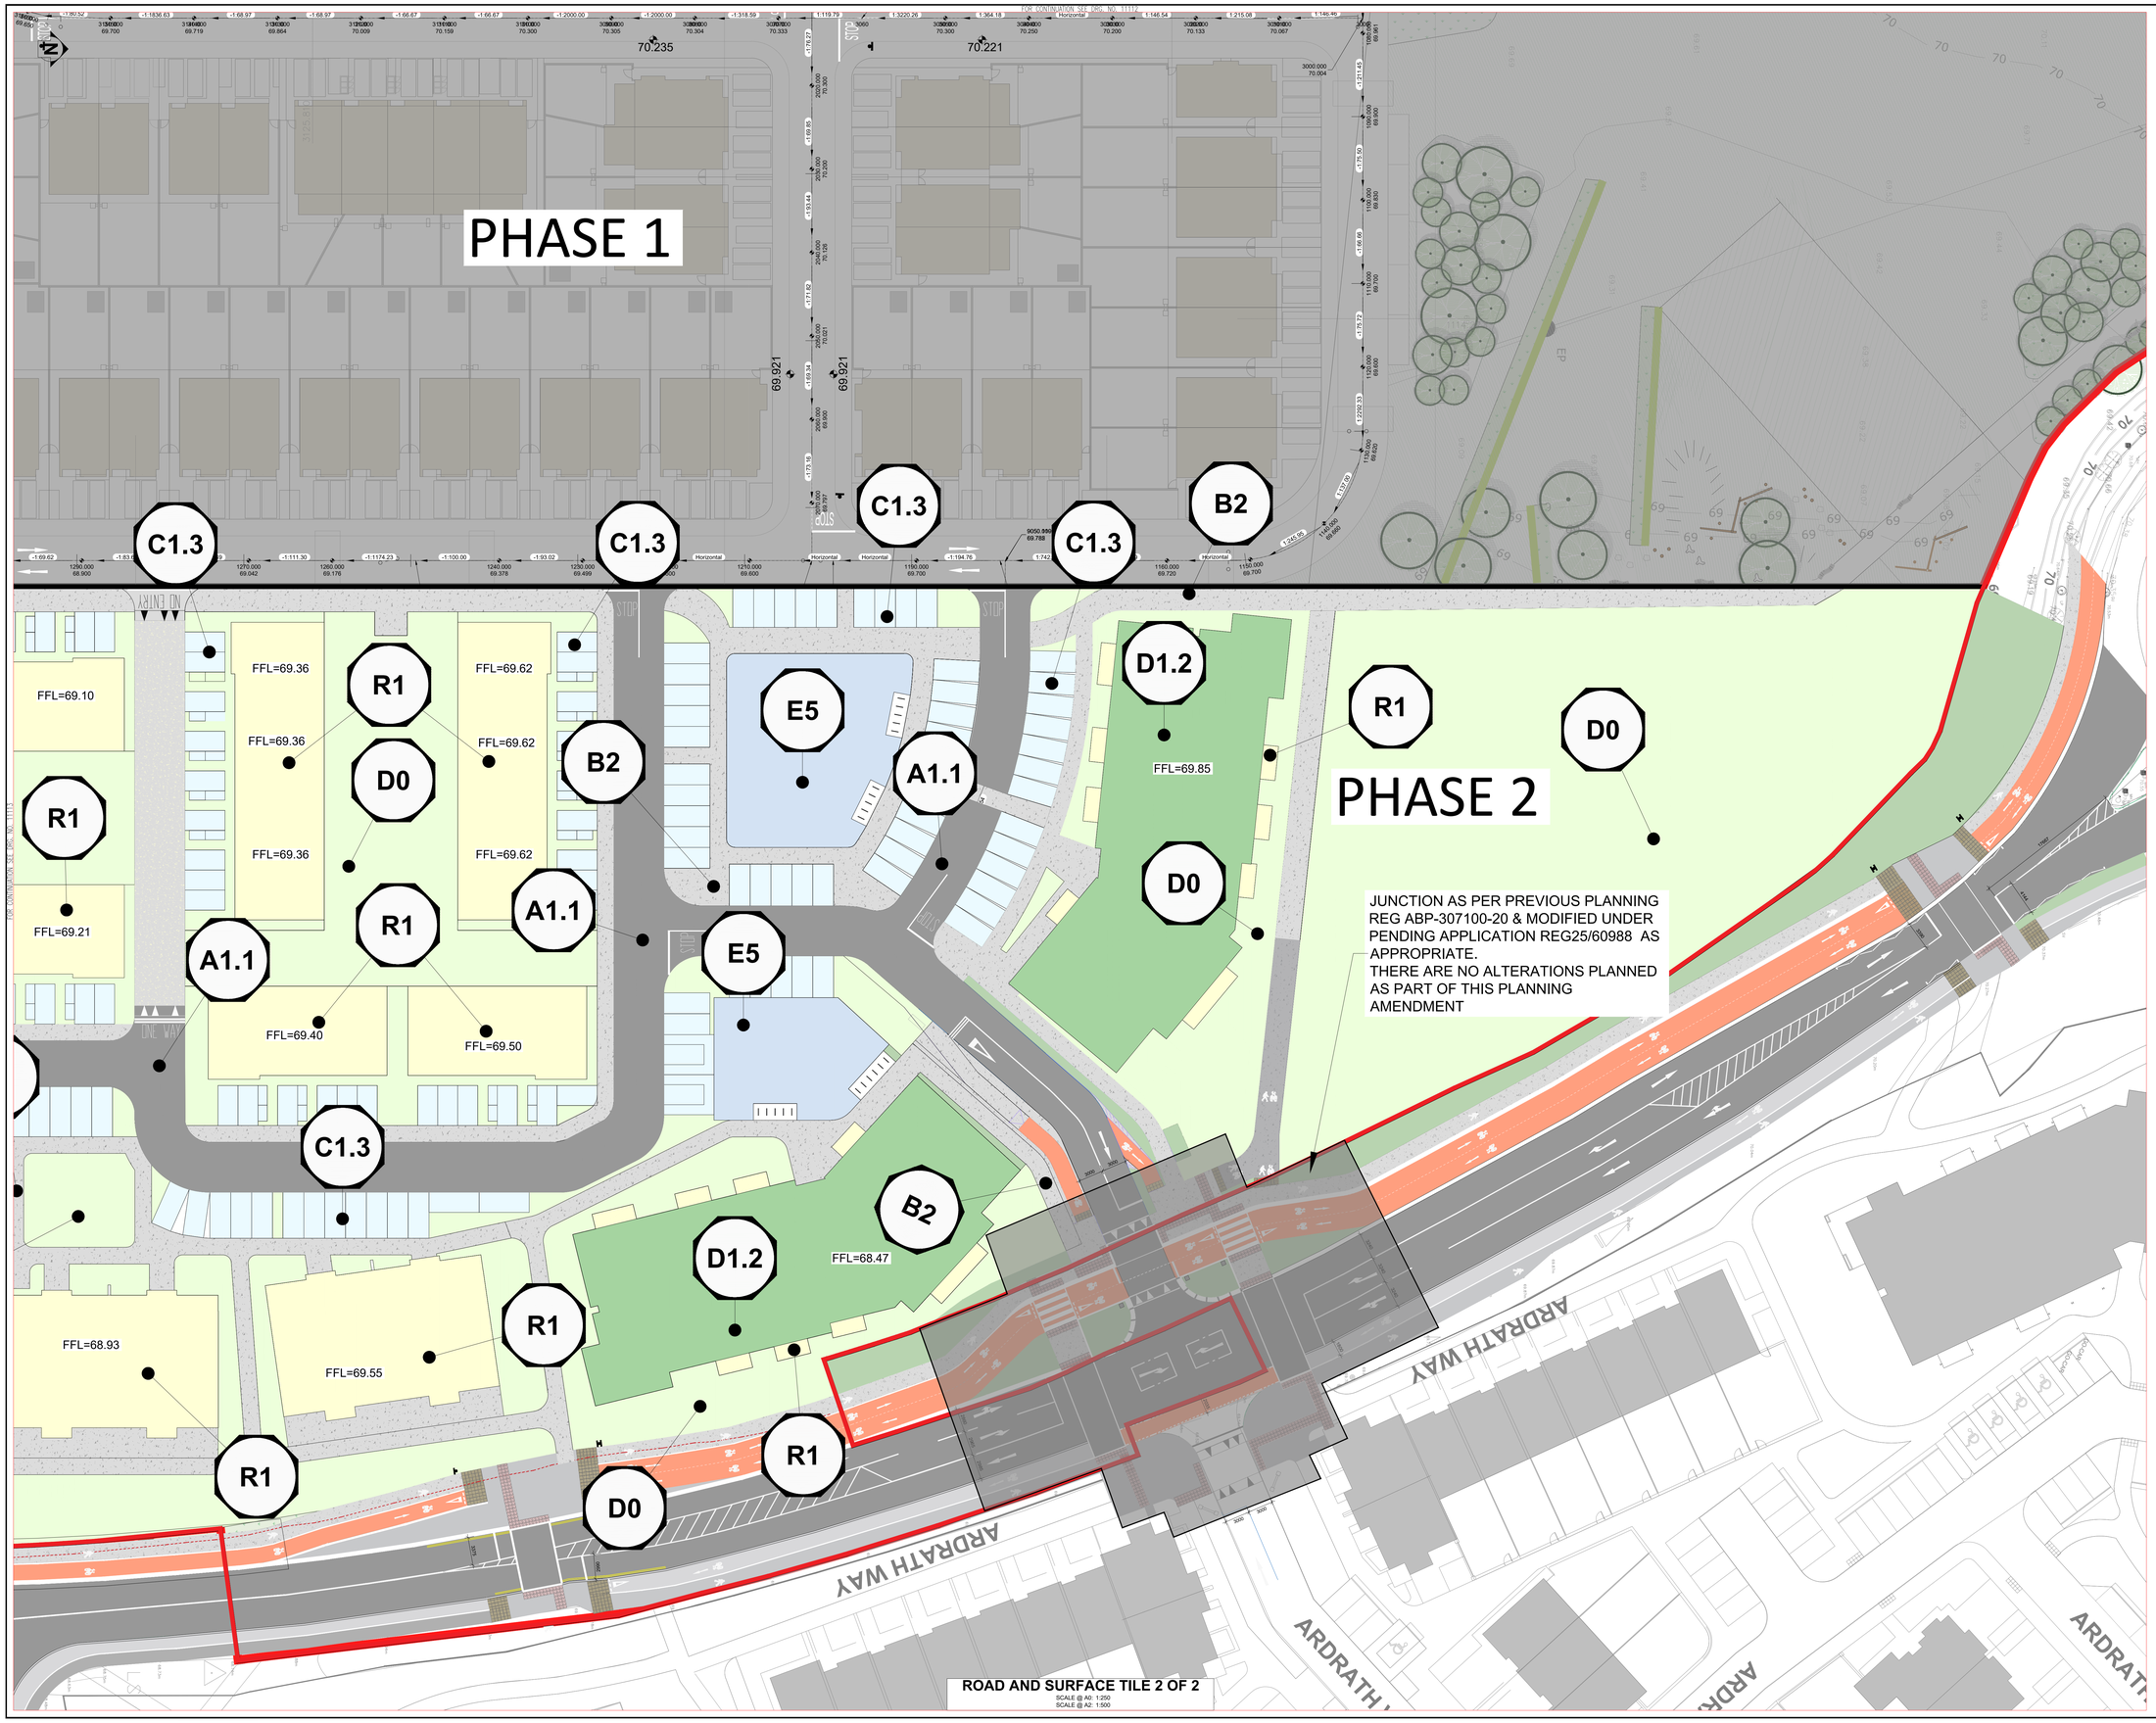

NOTES

1. THIS DRAWING IS TO BE READ IN CONJUNCTION WITH ALL ENGINEERS & ARCHITECT'S DRAWINGS FIGURED DIMENSIONS ONLY (NOT SCALING) TO BE USED. WHERE A CONFLICT OF INFORMATION EXISTS OR IF IN ANY DOUBT - ASK.
2. CONSULTANTS TO BE INFORMED IMMEDIATELY OF ANY DISCREPANCIES BEFORE WORK PROCEEDS.

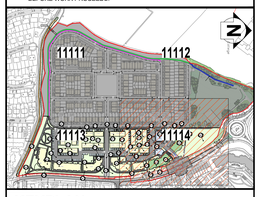

KEYPLAN

SCALE @ A0: 1:5000
SCALE @ A2: 1:10000

ISSUE	DATE	DESCRIPTION	DRN / CHKD	P.E. / P.D.
PL2	08.07.26	ISSUED FOR PLANNING	MA / MA	AY / OK
PL1	08.08.25	ISSUED FOR PLANNING	RP / RP	CY / CK

DRAWING STAGE: **PLANNING**

BM BARRETT MAHONY
Consulting Engineers, Civil , Structural , Project Management,E-mail: bmce@bmce.ie Web: www.bmce.ie
Dublin Office: Sandwith House, 52-54 Lower Sandwith Street, Dublin 2, Ireland. Tel: (01) 677 3200 Fax: (01) 677 3164
London Office: 12 Mill Street, London SE1 2AY, United Kingdom Tel: (0044) 084 5413 2722
The Institution of Structural Engineers
ACEI
Irish Water Consultants
International Federation of Consulting Engineers

CLIENT: **SEATTLE CONSTRUCTION LTD.**

PROJECT TITLE: **KILWOGHAN WOODS, CELBRIDGE, CO KILDARE**

BM PROJECT No.: **24.283**

MODEL REFERENCE: -

MODEL REV.: **0**

SUITABILITY: **S0**

DRAWING TITLE: **ROAD AND SURFACE TILE 2 OF 2**

DRAWING No.: **KWW-BMD-00-XX-DR-C-13302**

ISSUE: **PL2**