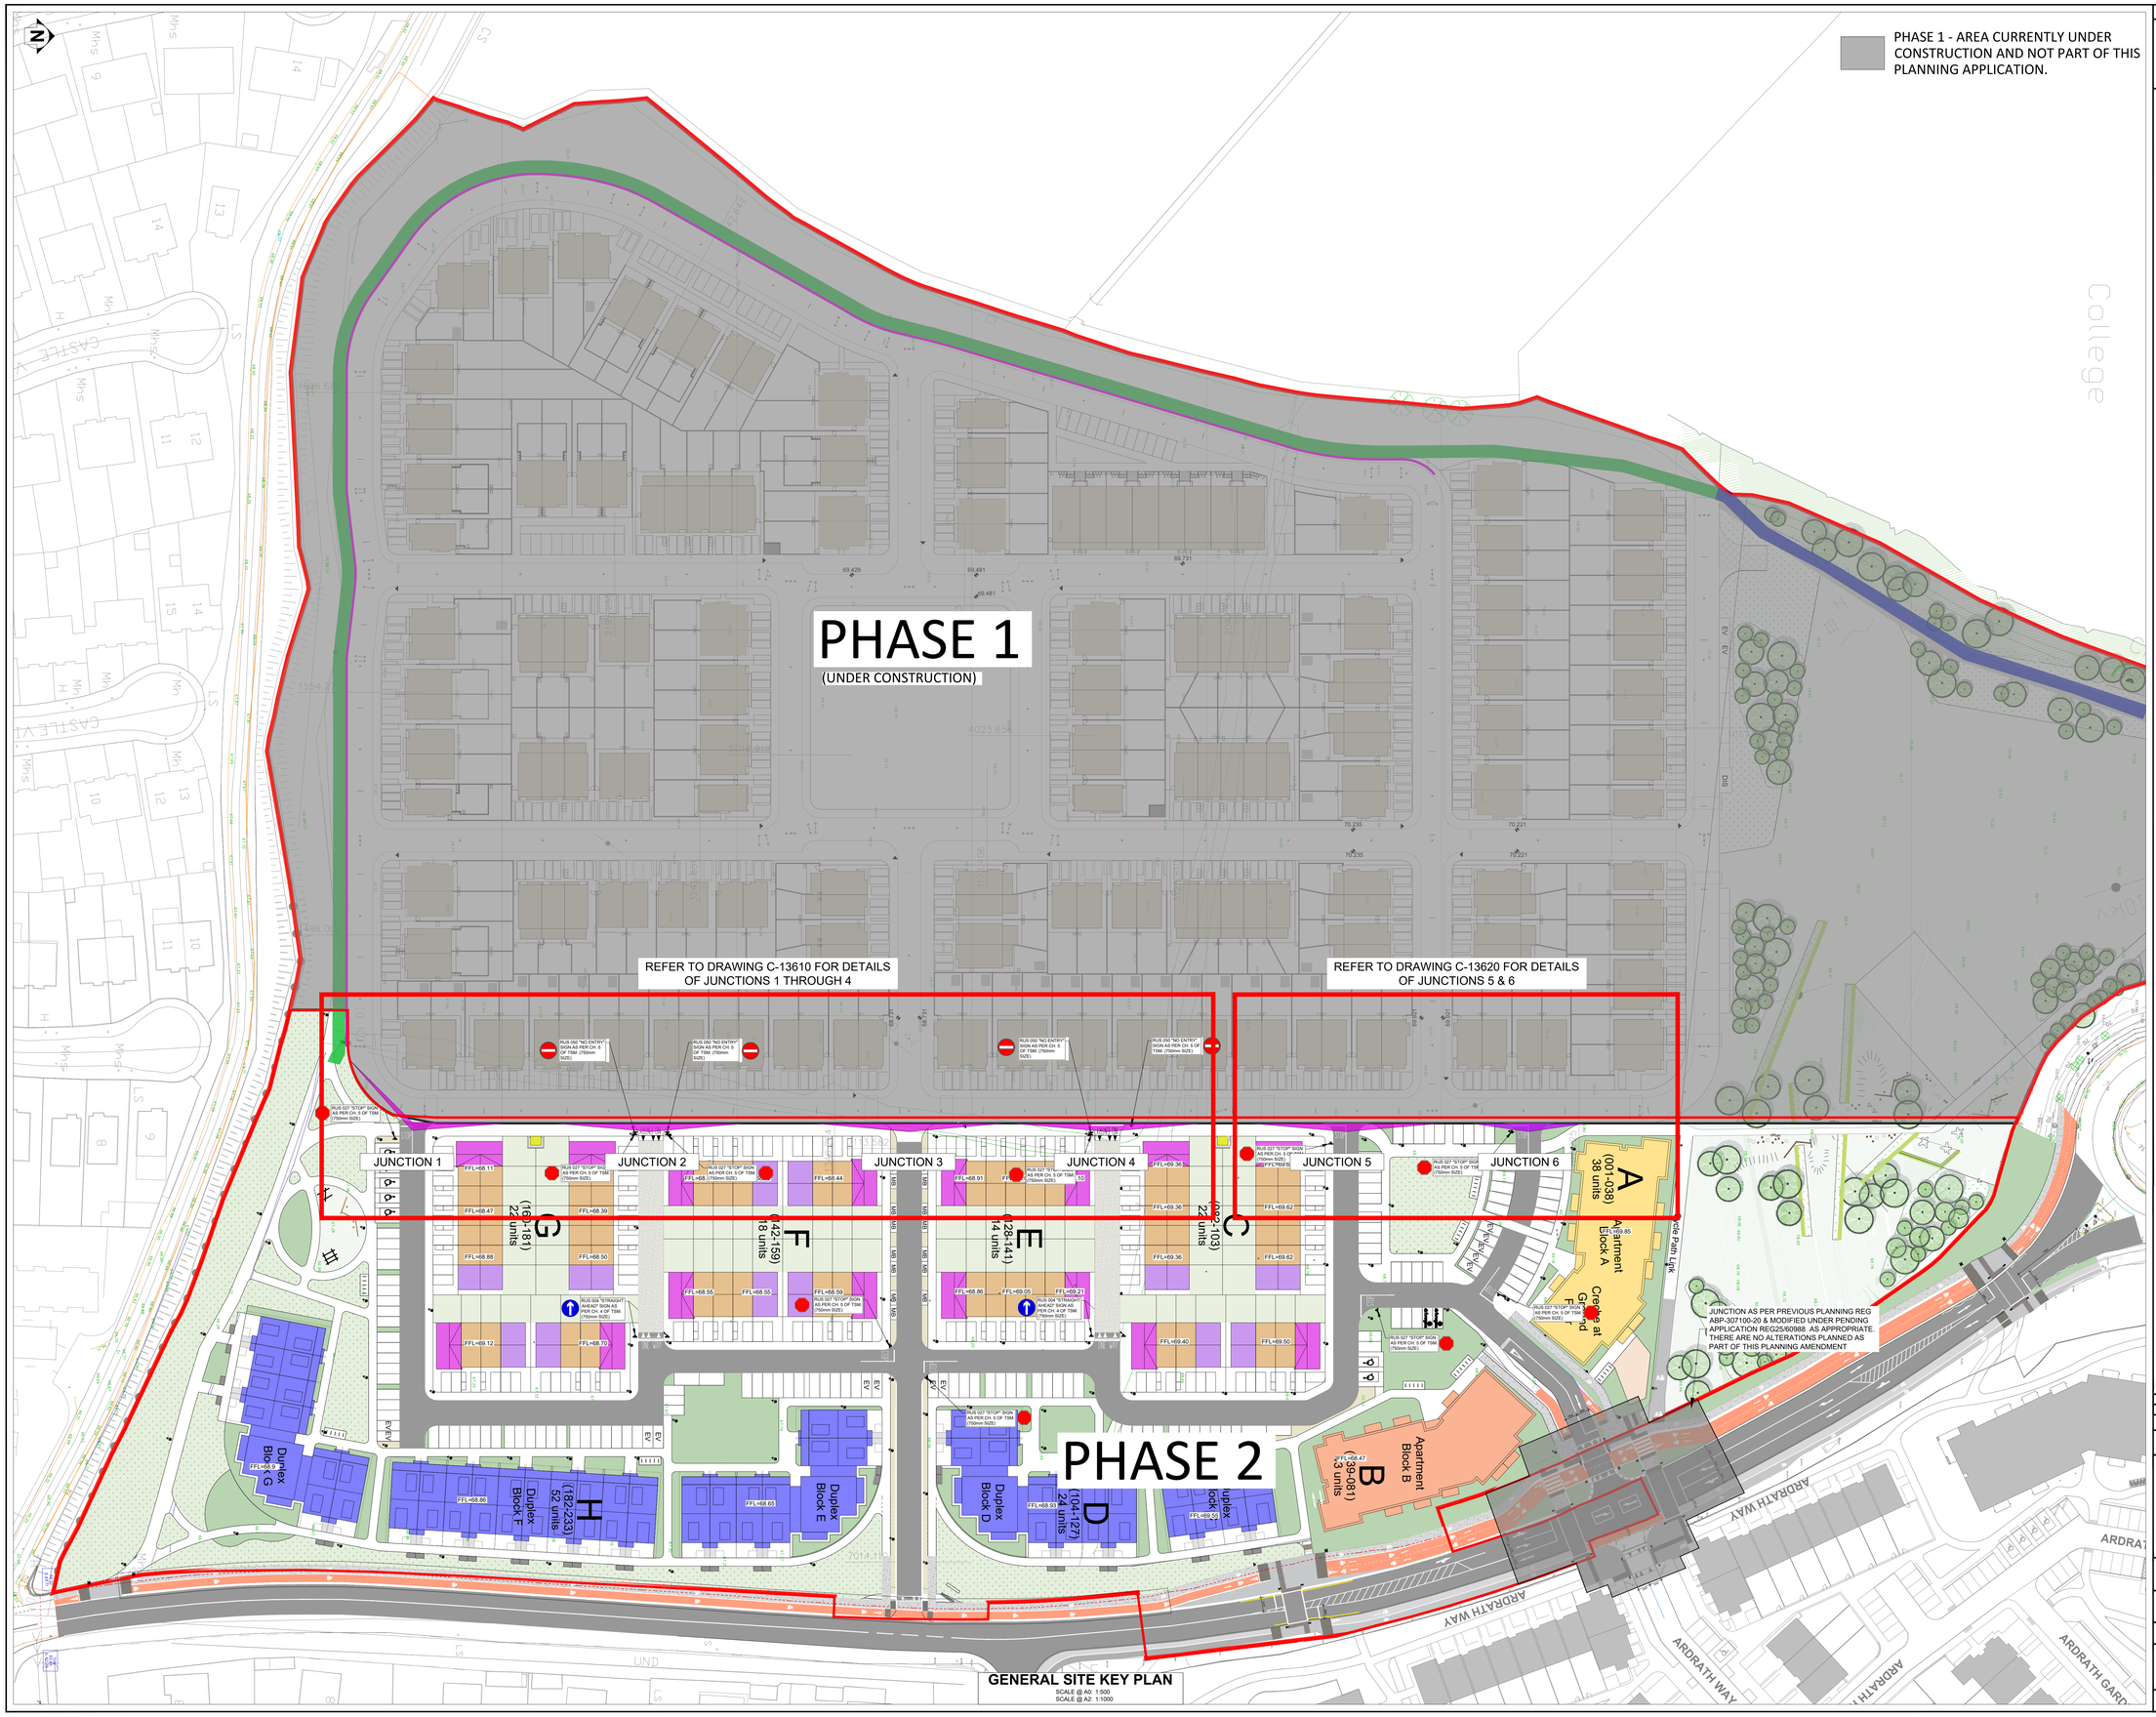

NOTES

1. THIS DRAWING IS TO BE READ IN CONJUNCTION WITH ALL ENGINEERS & ARCHITECT'S DRAWINGS FIGURED DIMENSIONS ONLY (NOT SCALING) TO BE USED. WHERE A CONFLICT OF INFORMATION EXISTS OR IF IN ANY DOUBT - ASK.
2. CONSULTANTS TO BE INFORMED IMMEDIATELY OF ANY DISCREPANCIES BEFORE WORK PROCEEDS.

ISSUE	DATE	DESCRIPTION	DRN / CHKD
PL2	08.07.26	ISSUED FOR PLANNING	MA / AR — MP / DF
PL1	08.08.25	ISSUED FOR PLANNING	MA / AR — DF / DF

DRAWING STAGE: **PLANNING**

BM BARRETT MAHONY
Consulting Engineers, Civil . Structural . Project Management.
Dublin Office: Sandwith House, 52-54 Lower Sandwith Street, Dublin 2, Ireland. Tel: (01) 677 3200 Fax: (01) 677 3164
London Office: 12 Mill Street, London SE1 2AY, United Kingdom Tel: (0044) 084 5413 2722
E-mail: bmce@bmce.ie Web: www.bmce.ie
The Institution of Structural Engineers · ACEI · Chartered Institute of Building Engineers · Structural Engineers Association · Ireland · Wexford Association of Consulting Engineers

CLIENT: **SEATTLE CONSTRUCTION LTD.**

PROJECT TITLE: **KILWOGHAN WOODS, CELBRIDGE, CO KILDARE**

BM PROJECT No. **24.283**

MODEL REFERENCE: -

MODEL REV: **0** SUITABILITY: **S0**

DRAWING TITLE: **VISIBILITY SPLAYS AND SIGHTLINES**

DRAWING No. **KWW-BMD-00-XX-DR-C-13600** ISSUE **PL2**