PHASE 1 - AREA CURRENTLY UNDER CONSTRUCTION AND NOT PART OF THIS PLANNING APPLICATION.

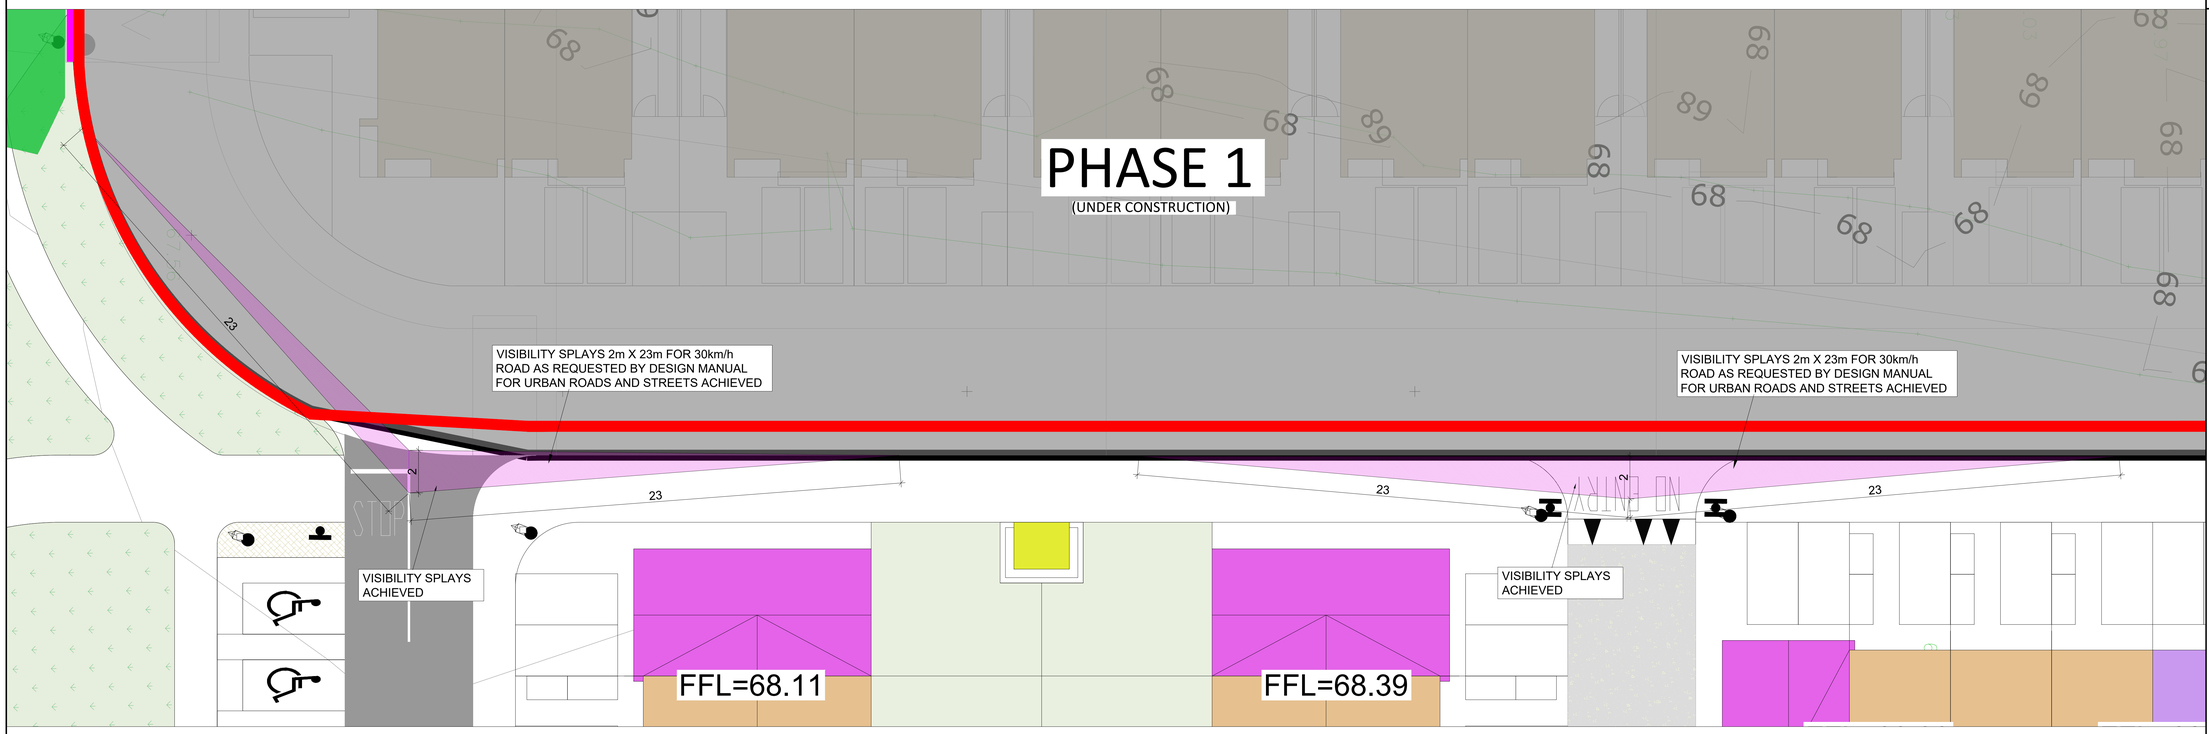

DETAIL A
SCALE @ A0: 1:100
SCALE @ A2: 1:200

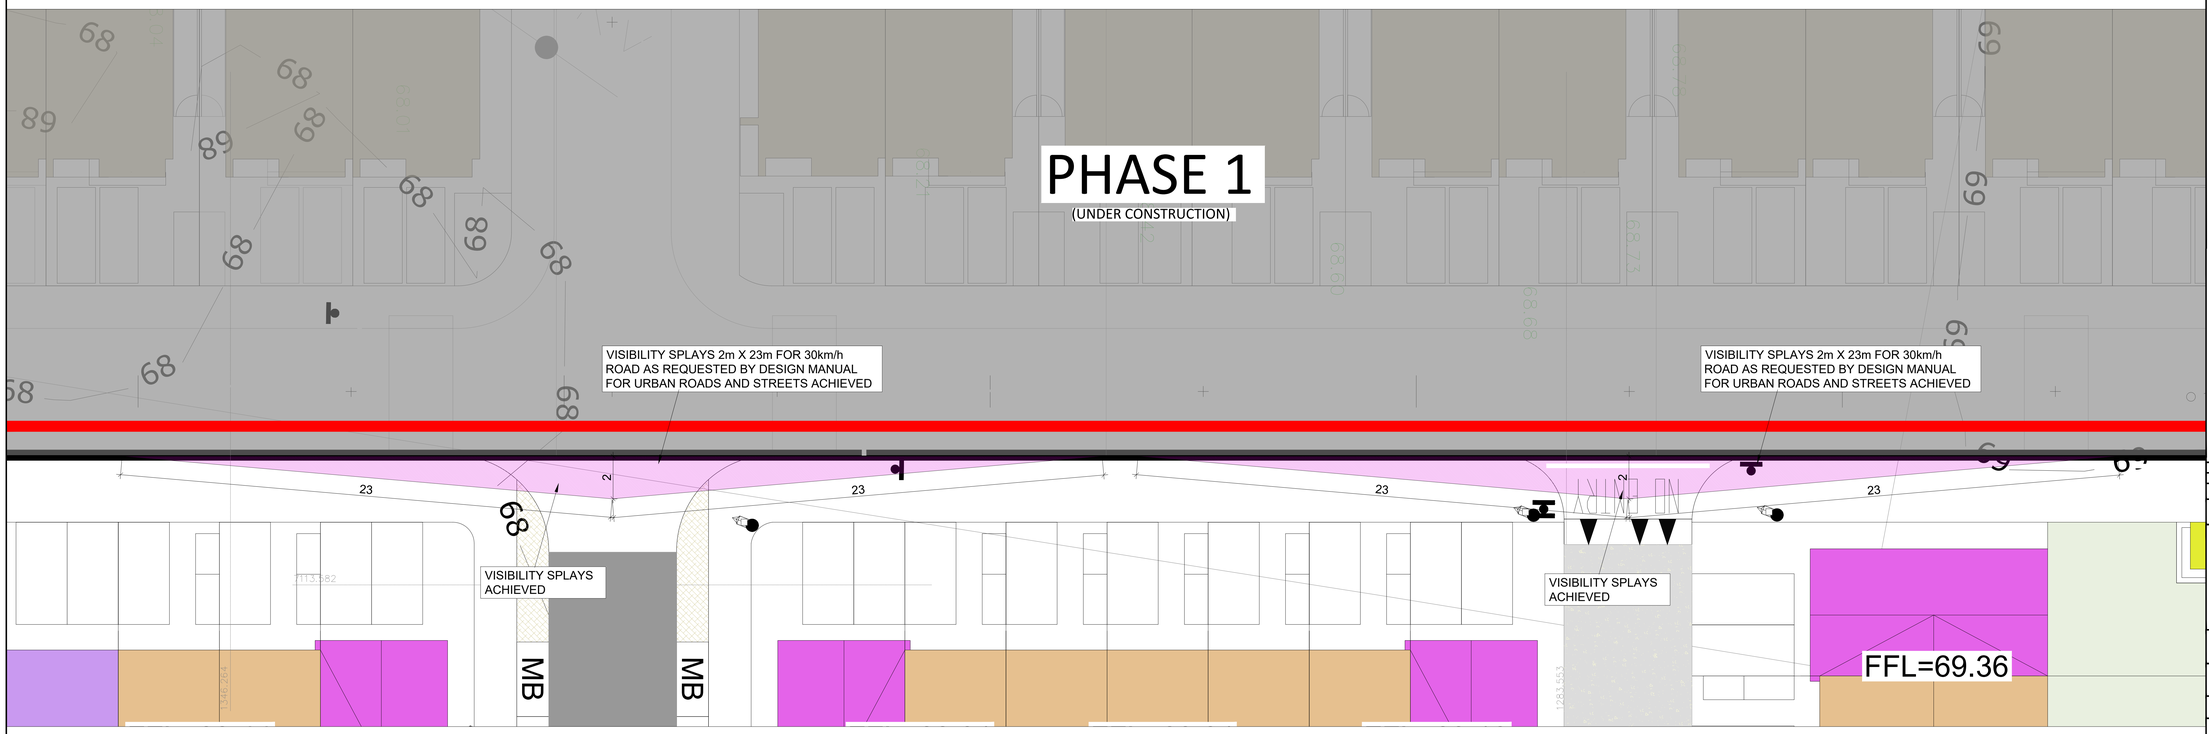

DETAIL B
SCALE @ A0: 1:100
SCALE @ A2: 1:200

NOTES

1. THIS DRAWING IS TO BE READ IN CONJUNCTION WITH ALL ENGINEERS & ARCHITECT'S DRAWINGS FIGURED DIMENSIONS ONLY (NOT SCALING) TO BE USED. WHERE A CONFLICT OF INFORMATION EXISTS OR IF IN ANY DOUBT - "ASK".
2. CONSULTANTS TO BE INFORMED IMMEDIATELY OF ANY DISCREPANCIES BEFORE WORK PROCEEDS.

ISSUE	DATE	DESCRIPTION	DRN / CHKD	P.E. / P.D.
PL2	08.07.26	ISSUED FOR PLANNING	MA / MA	AY / CK
PL1	08.08.25	ISSUED FOR PLANNING	MA / MA	CK / CK

DRAWING STAGE
PLANNING

BM BARRETT MAHONY
Dublin Office:
Sandwith House, 52-54 Lower Sandwith Street, Dublin 2, Ireland.
Tel: (01) 677 3200 Fax: (01) 677 3164
London Office:
12 Mill Street, London SE1 2AY, United Kingdom
Tel: (0044) 084 5413 2722
Consulting Engineers, Civil , Structural , Project Management,E-mail: bmce@bmce.ie Web: www.bmce.ie

CLIENT
SEATTLE CONSTRUCTION LTD.

PROJECT TITLE
KILWOGHAN WOODS, CELBRIDGE, CO KILDARE

BM PROJECT No.
24.283

MODEL REFERENCE
-

MODEL REV. **0** SUITABILITY **S0**

DRAWING TITLE
VISIBILITY SPLAYS AND SIGHTLINES - SHEET 1

DRAWING No.
KWW-BMD-00-XX-DR-C-13610

ISSUE
PL2