




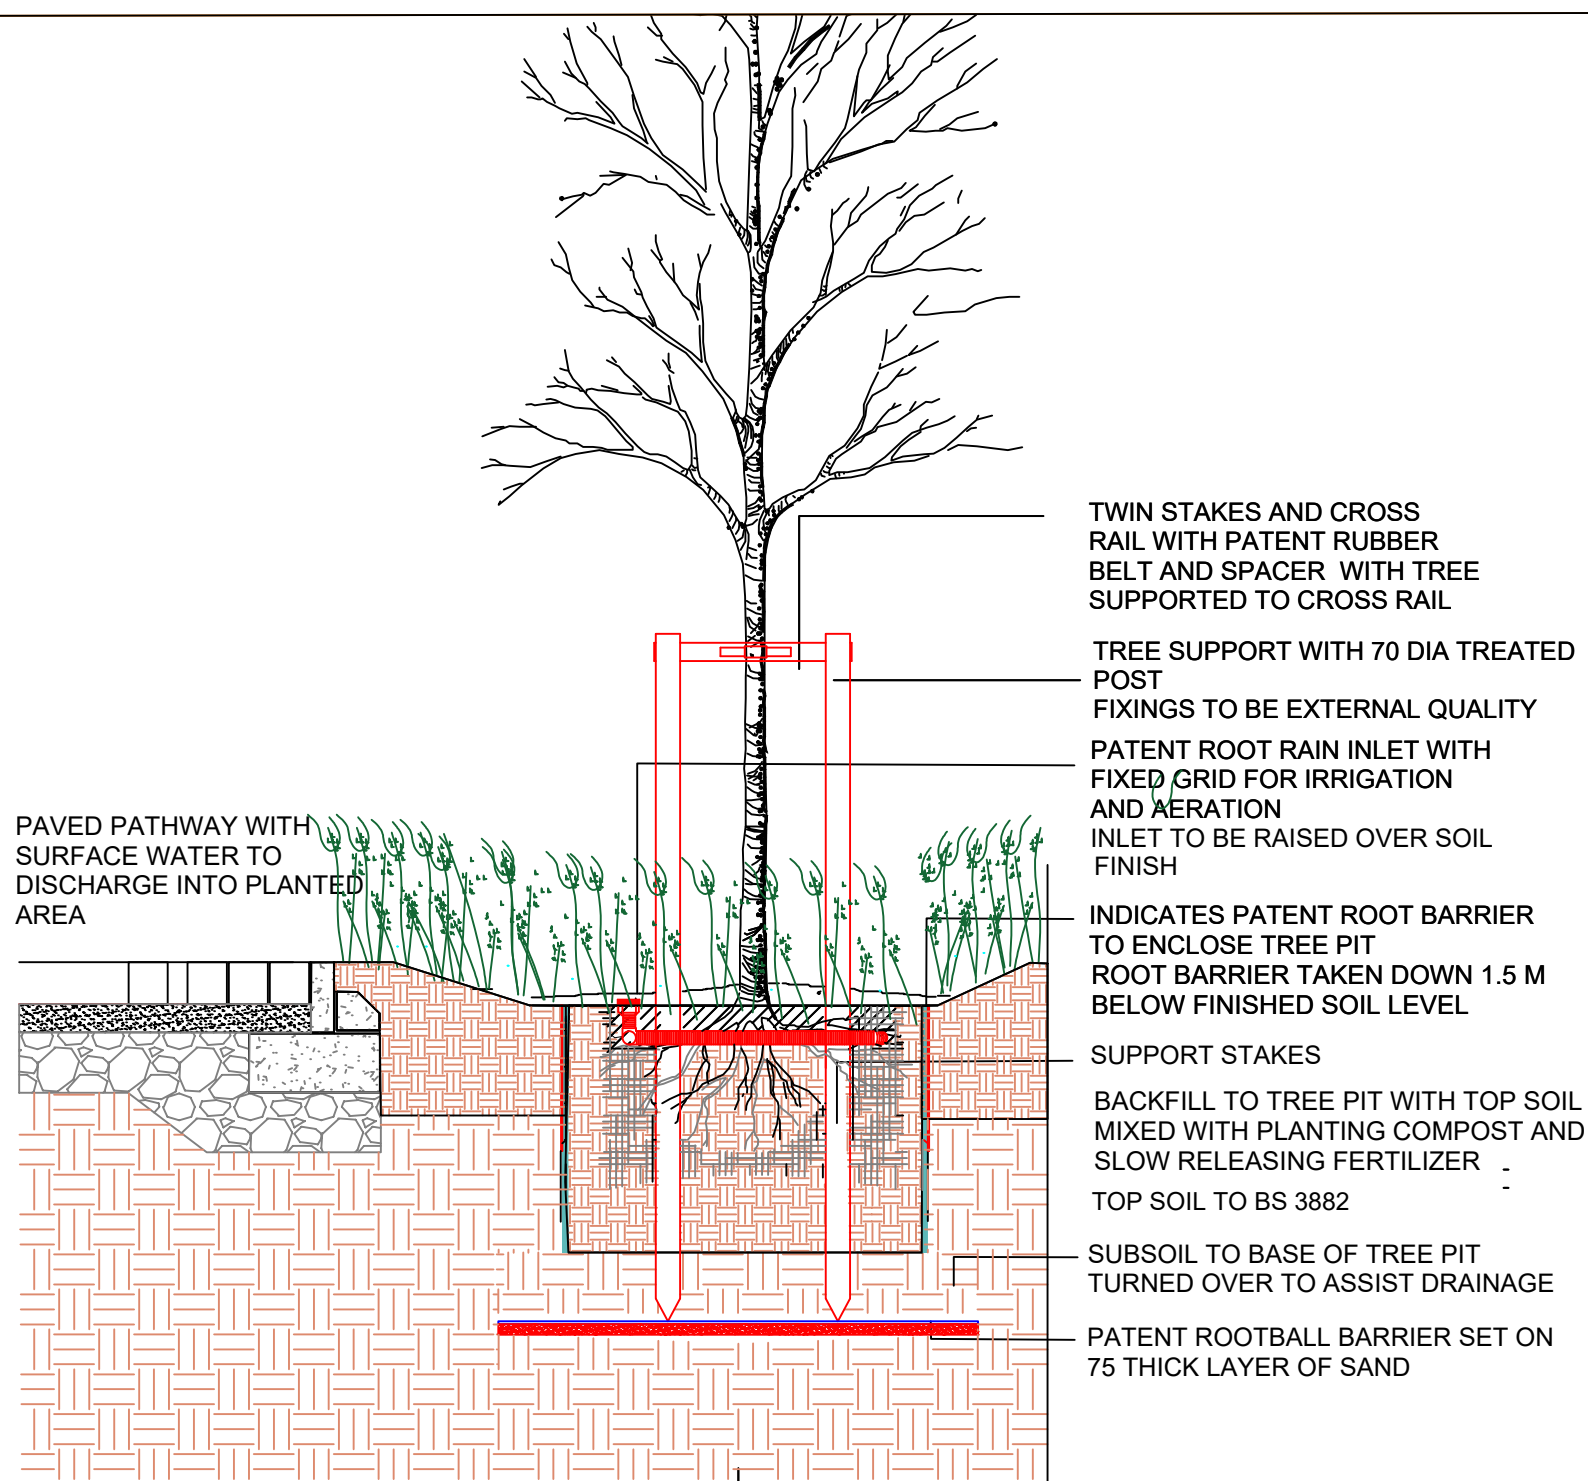


SECTION THROUGH TREE PIT

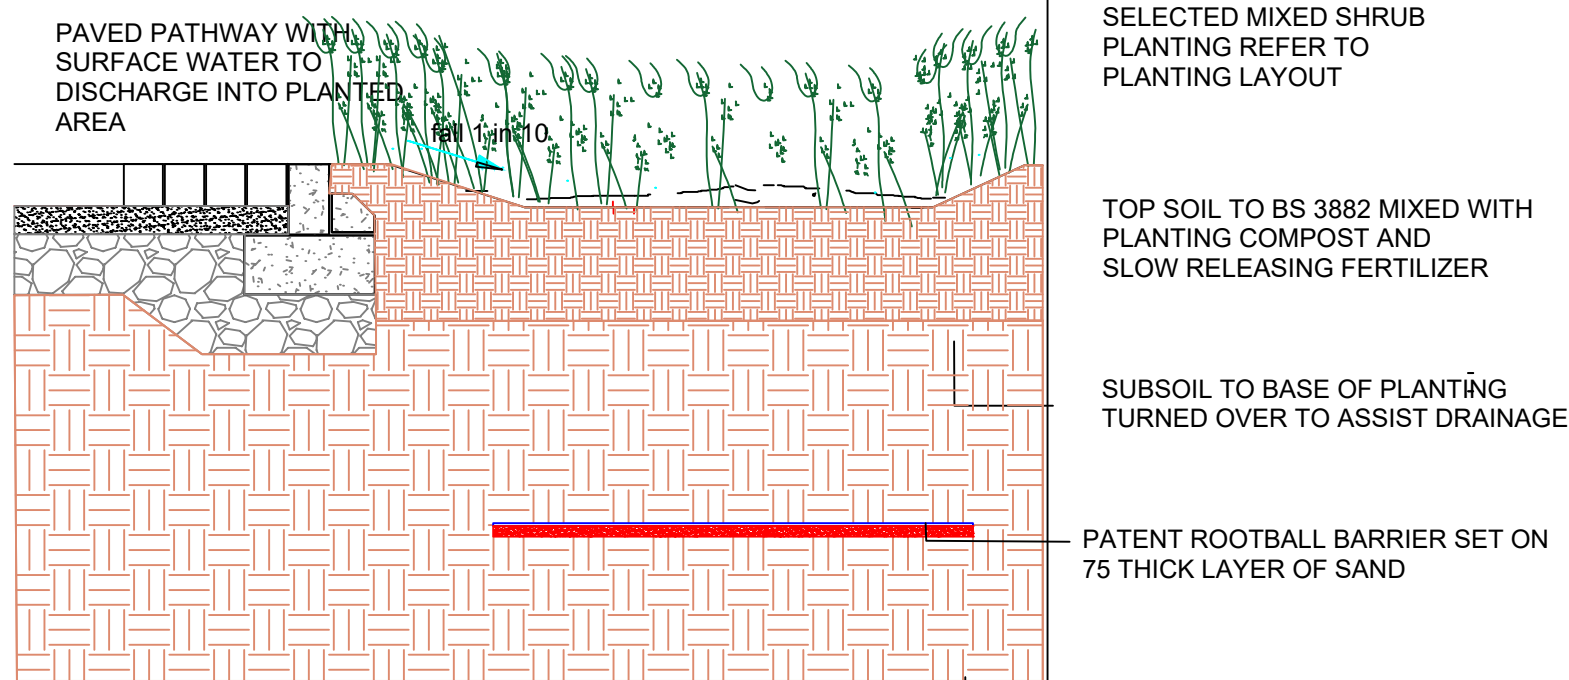


SECTION THROUGH RAIN GARDEN

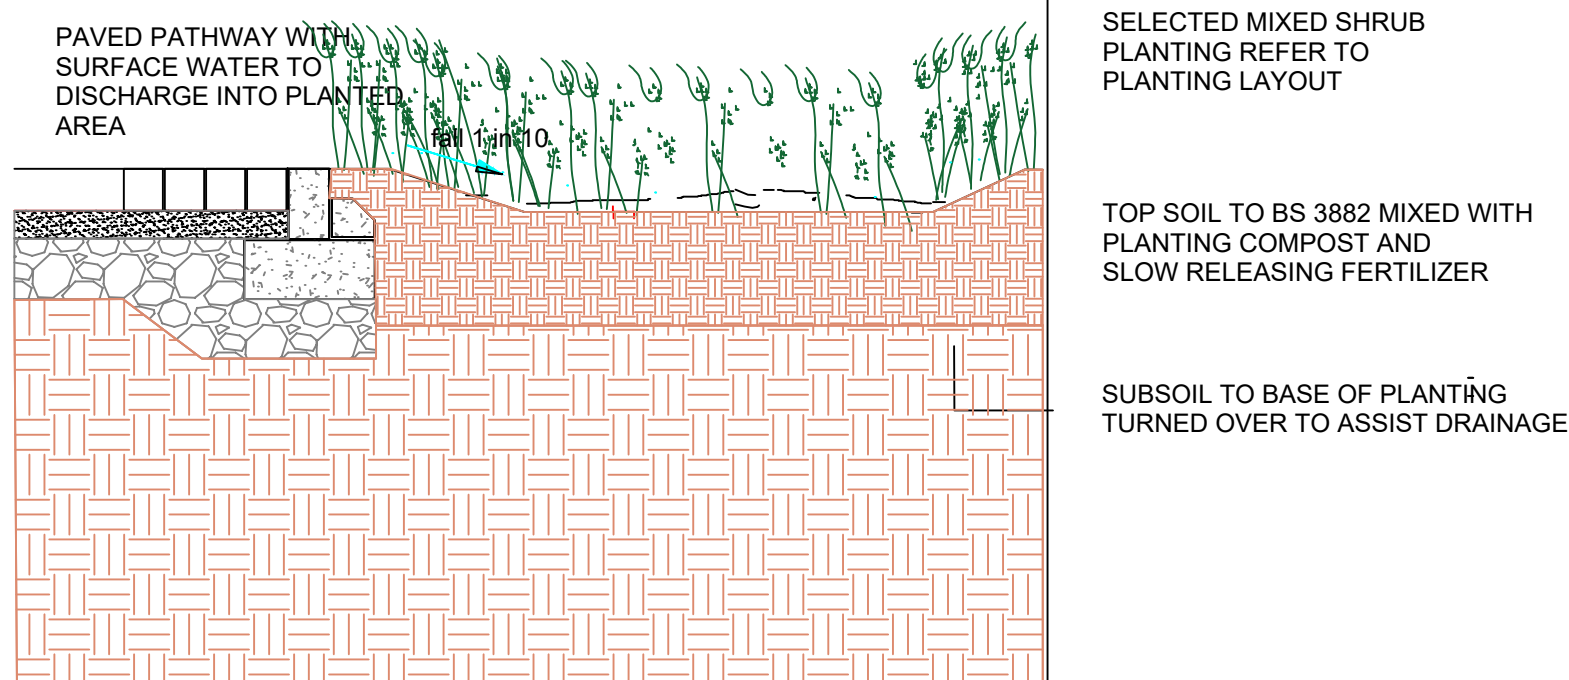


SECTION THROUGH PLANTER

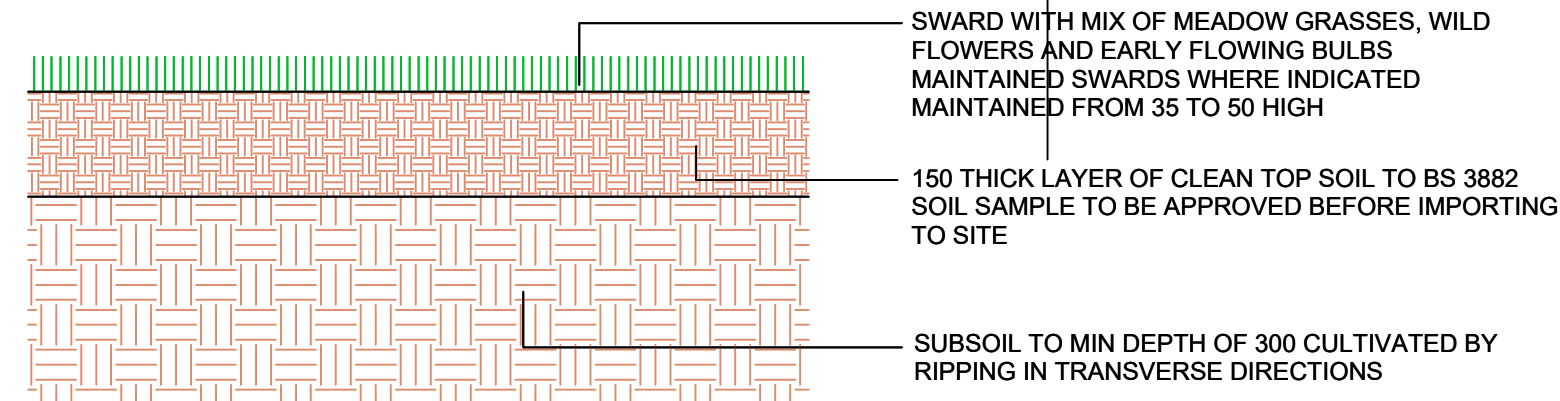


SECTION THROUGH GRASSED AREA

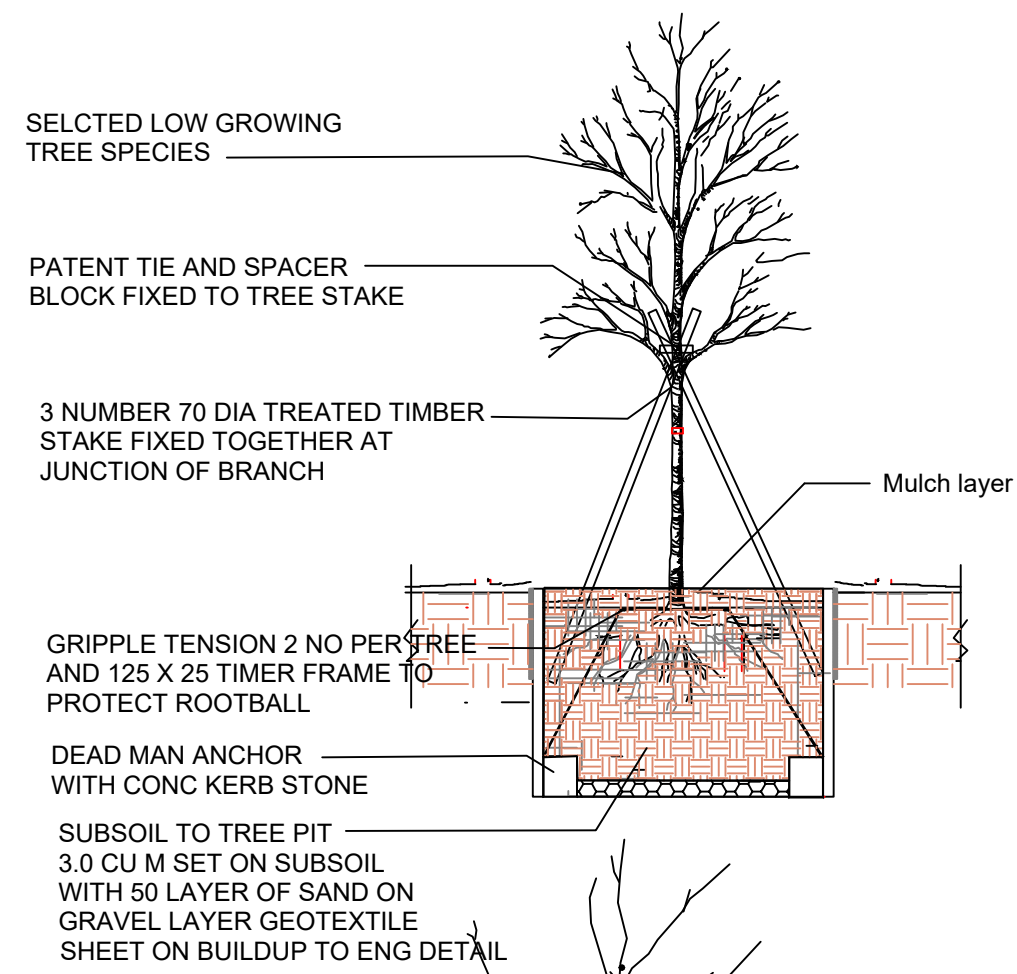


TYPICAL SECTION SMALL TREE PLANTING PIT

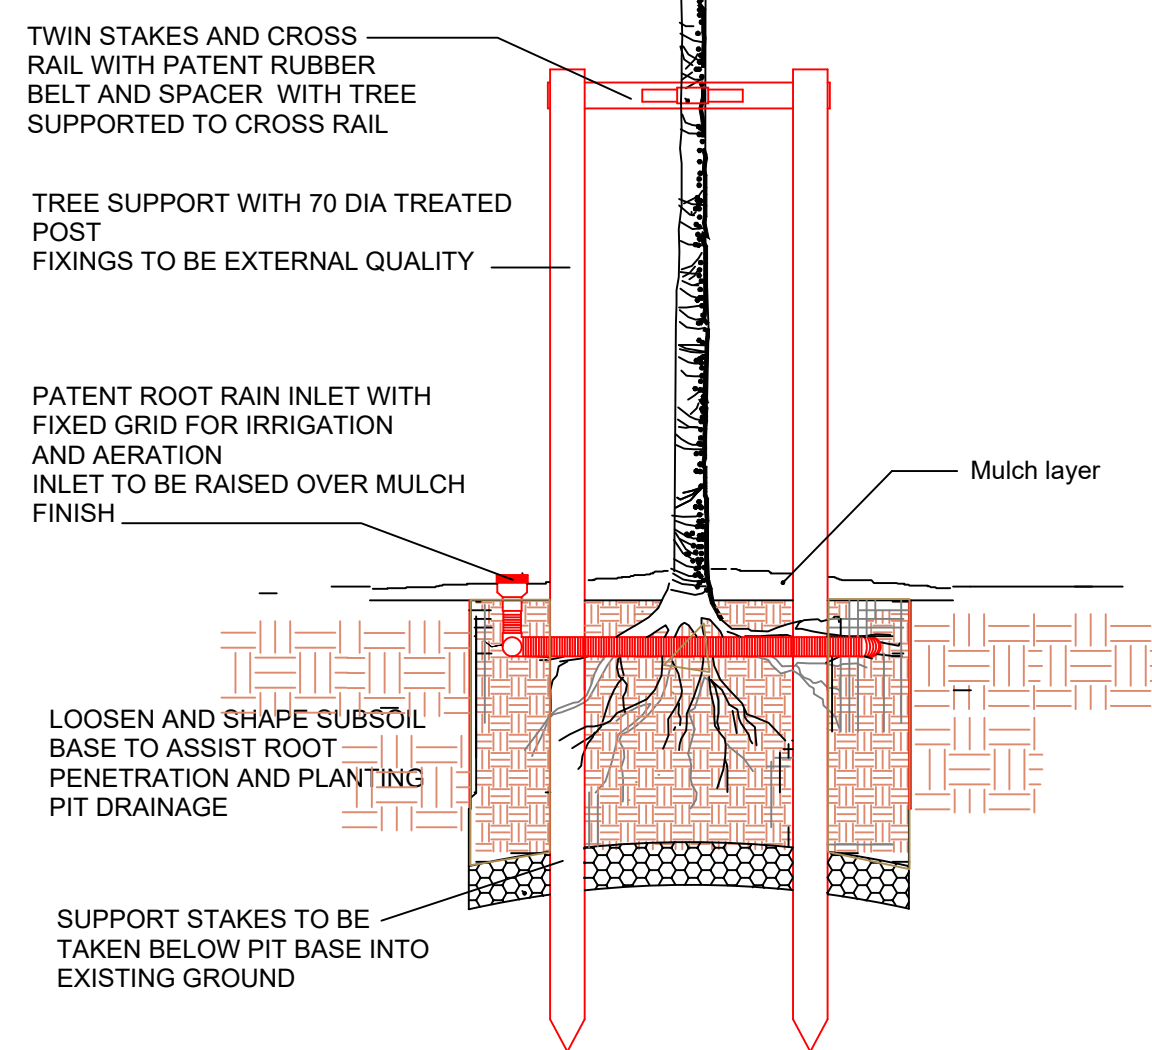

TYPICAL SECTION OPEN SPACE TREE PLANTING PIT

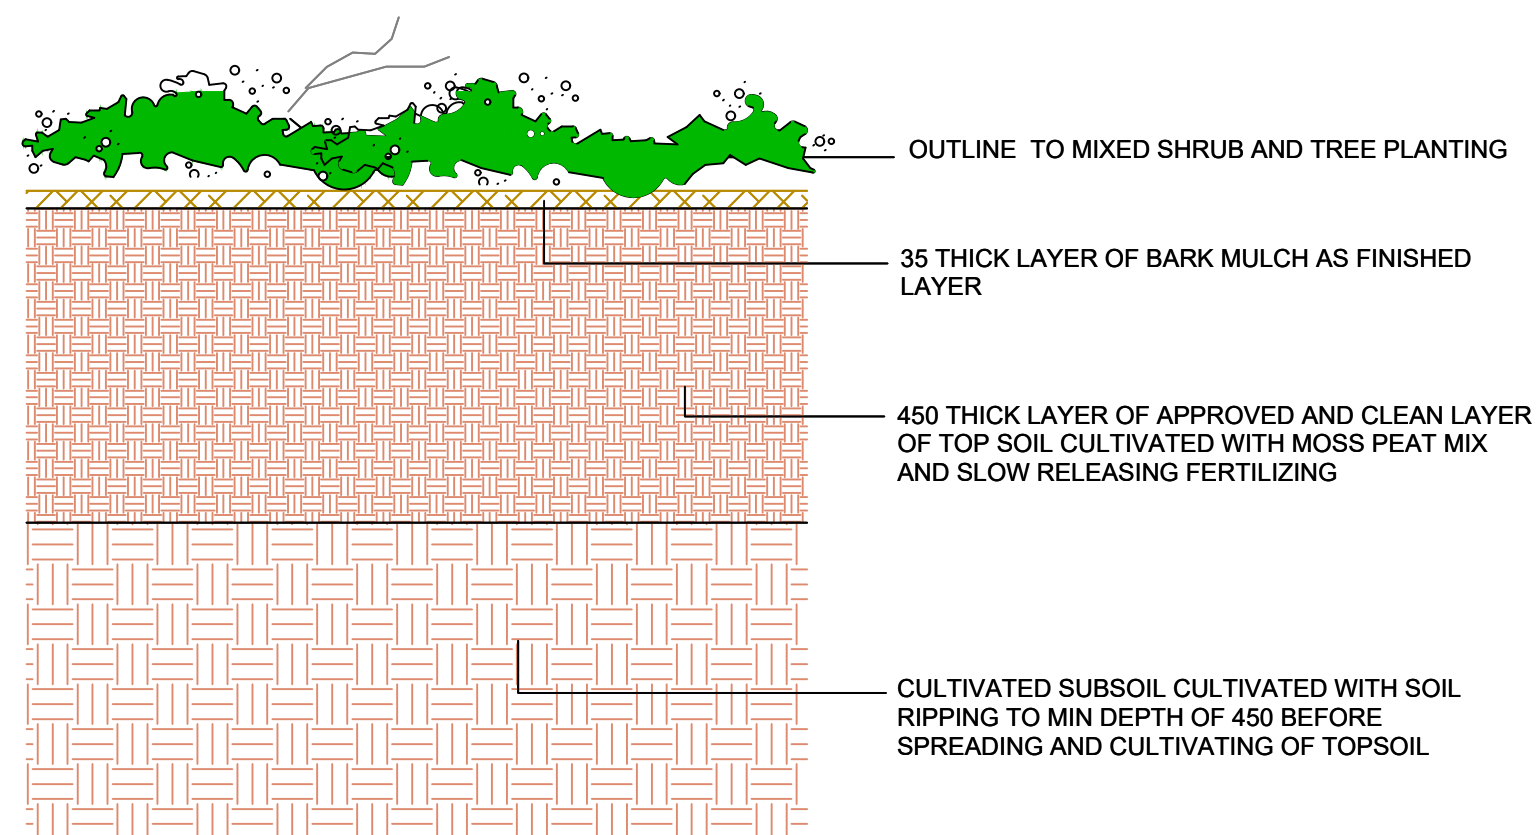

SECTION THROUGH SHRUB PLANTED AREA

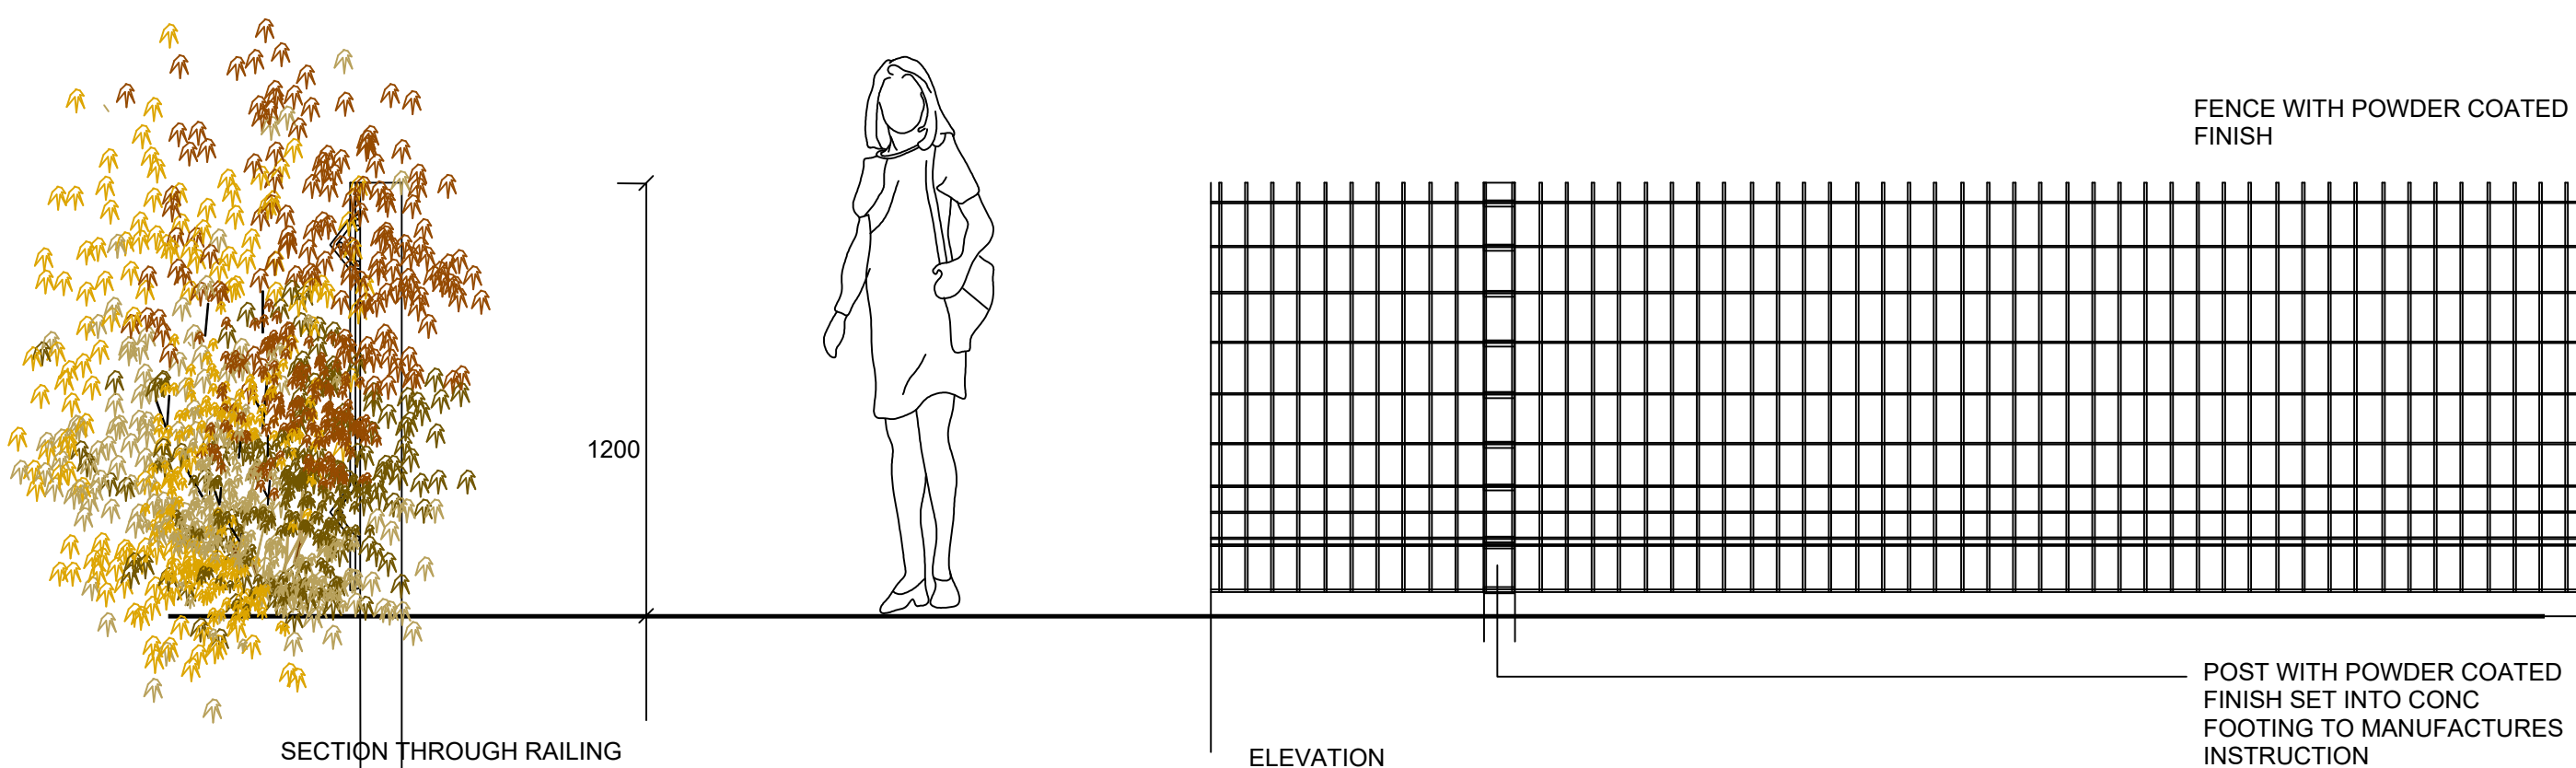

PALADIN 1.2 M FENCE WITH POWDER COATED FINISH

LANDSCAPE DETAILS
PROPOSED RESIDENTIAL LAYOUT
KILWOGHAN WOODS PROJECT, phase 2
Maynooth Road
Celbridge, Co Kildare

Seattle Construction Ltd

PC Roche associates
urban designers • environmental • physical planners • landscape architects
48 Seafield Road West, Clontarf, Dublin 3
t: + 353 1 8337242 e: cass@pcroche.com www.pcroche.com

scale: 1/25, 1/50 date: Aug 2026 dwg no: 1561 - 400356