



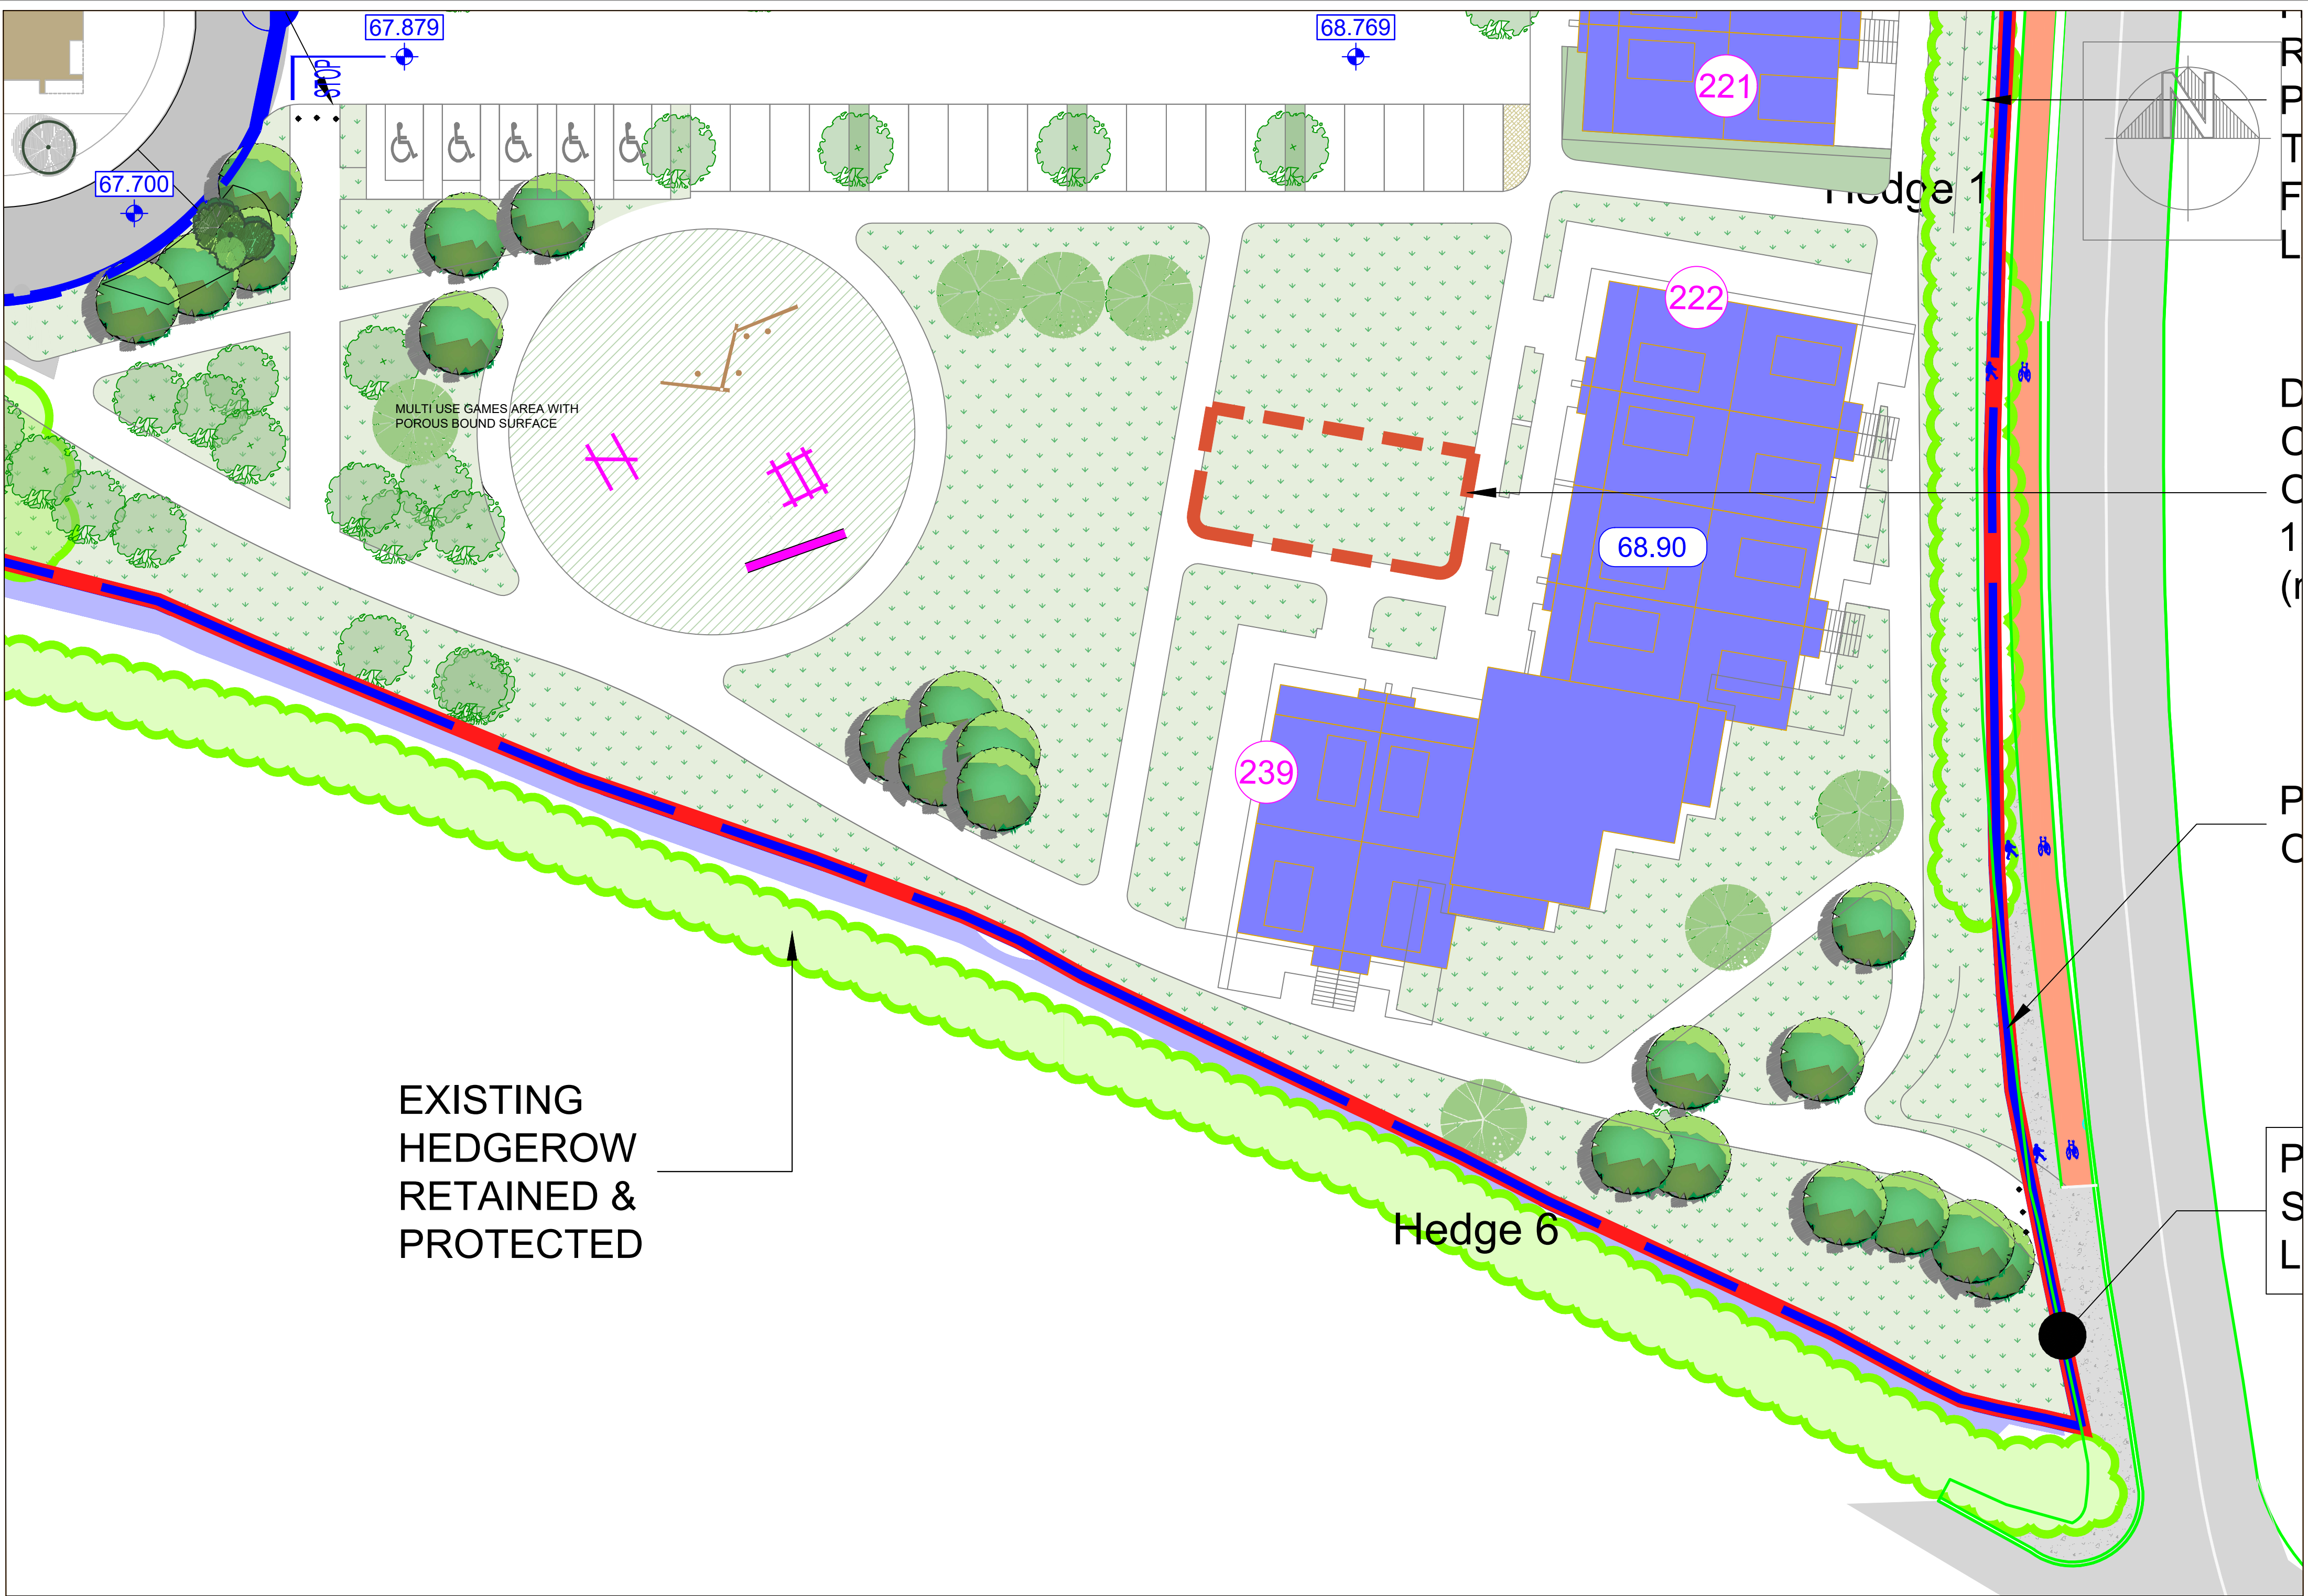

APPROVED LAYOUT TO OPEN SPACE AREA

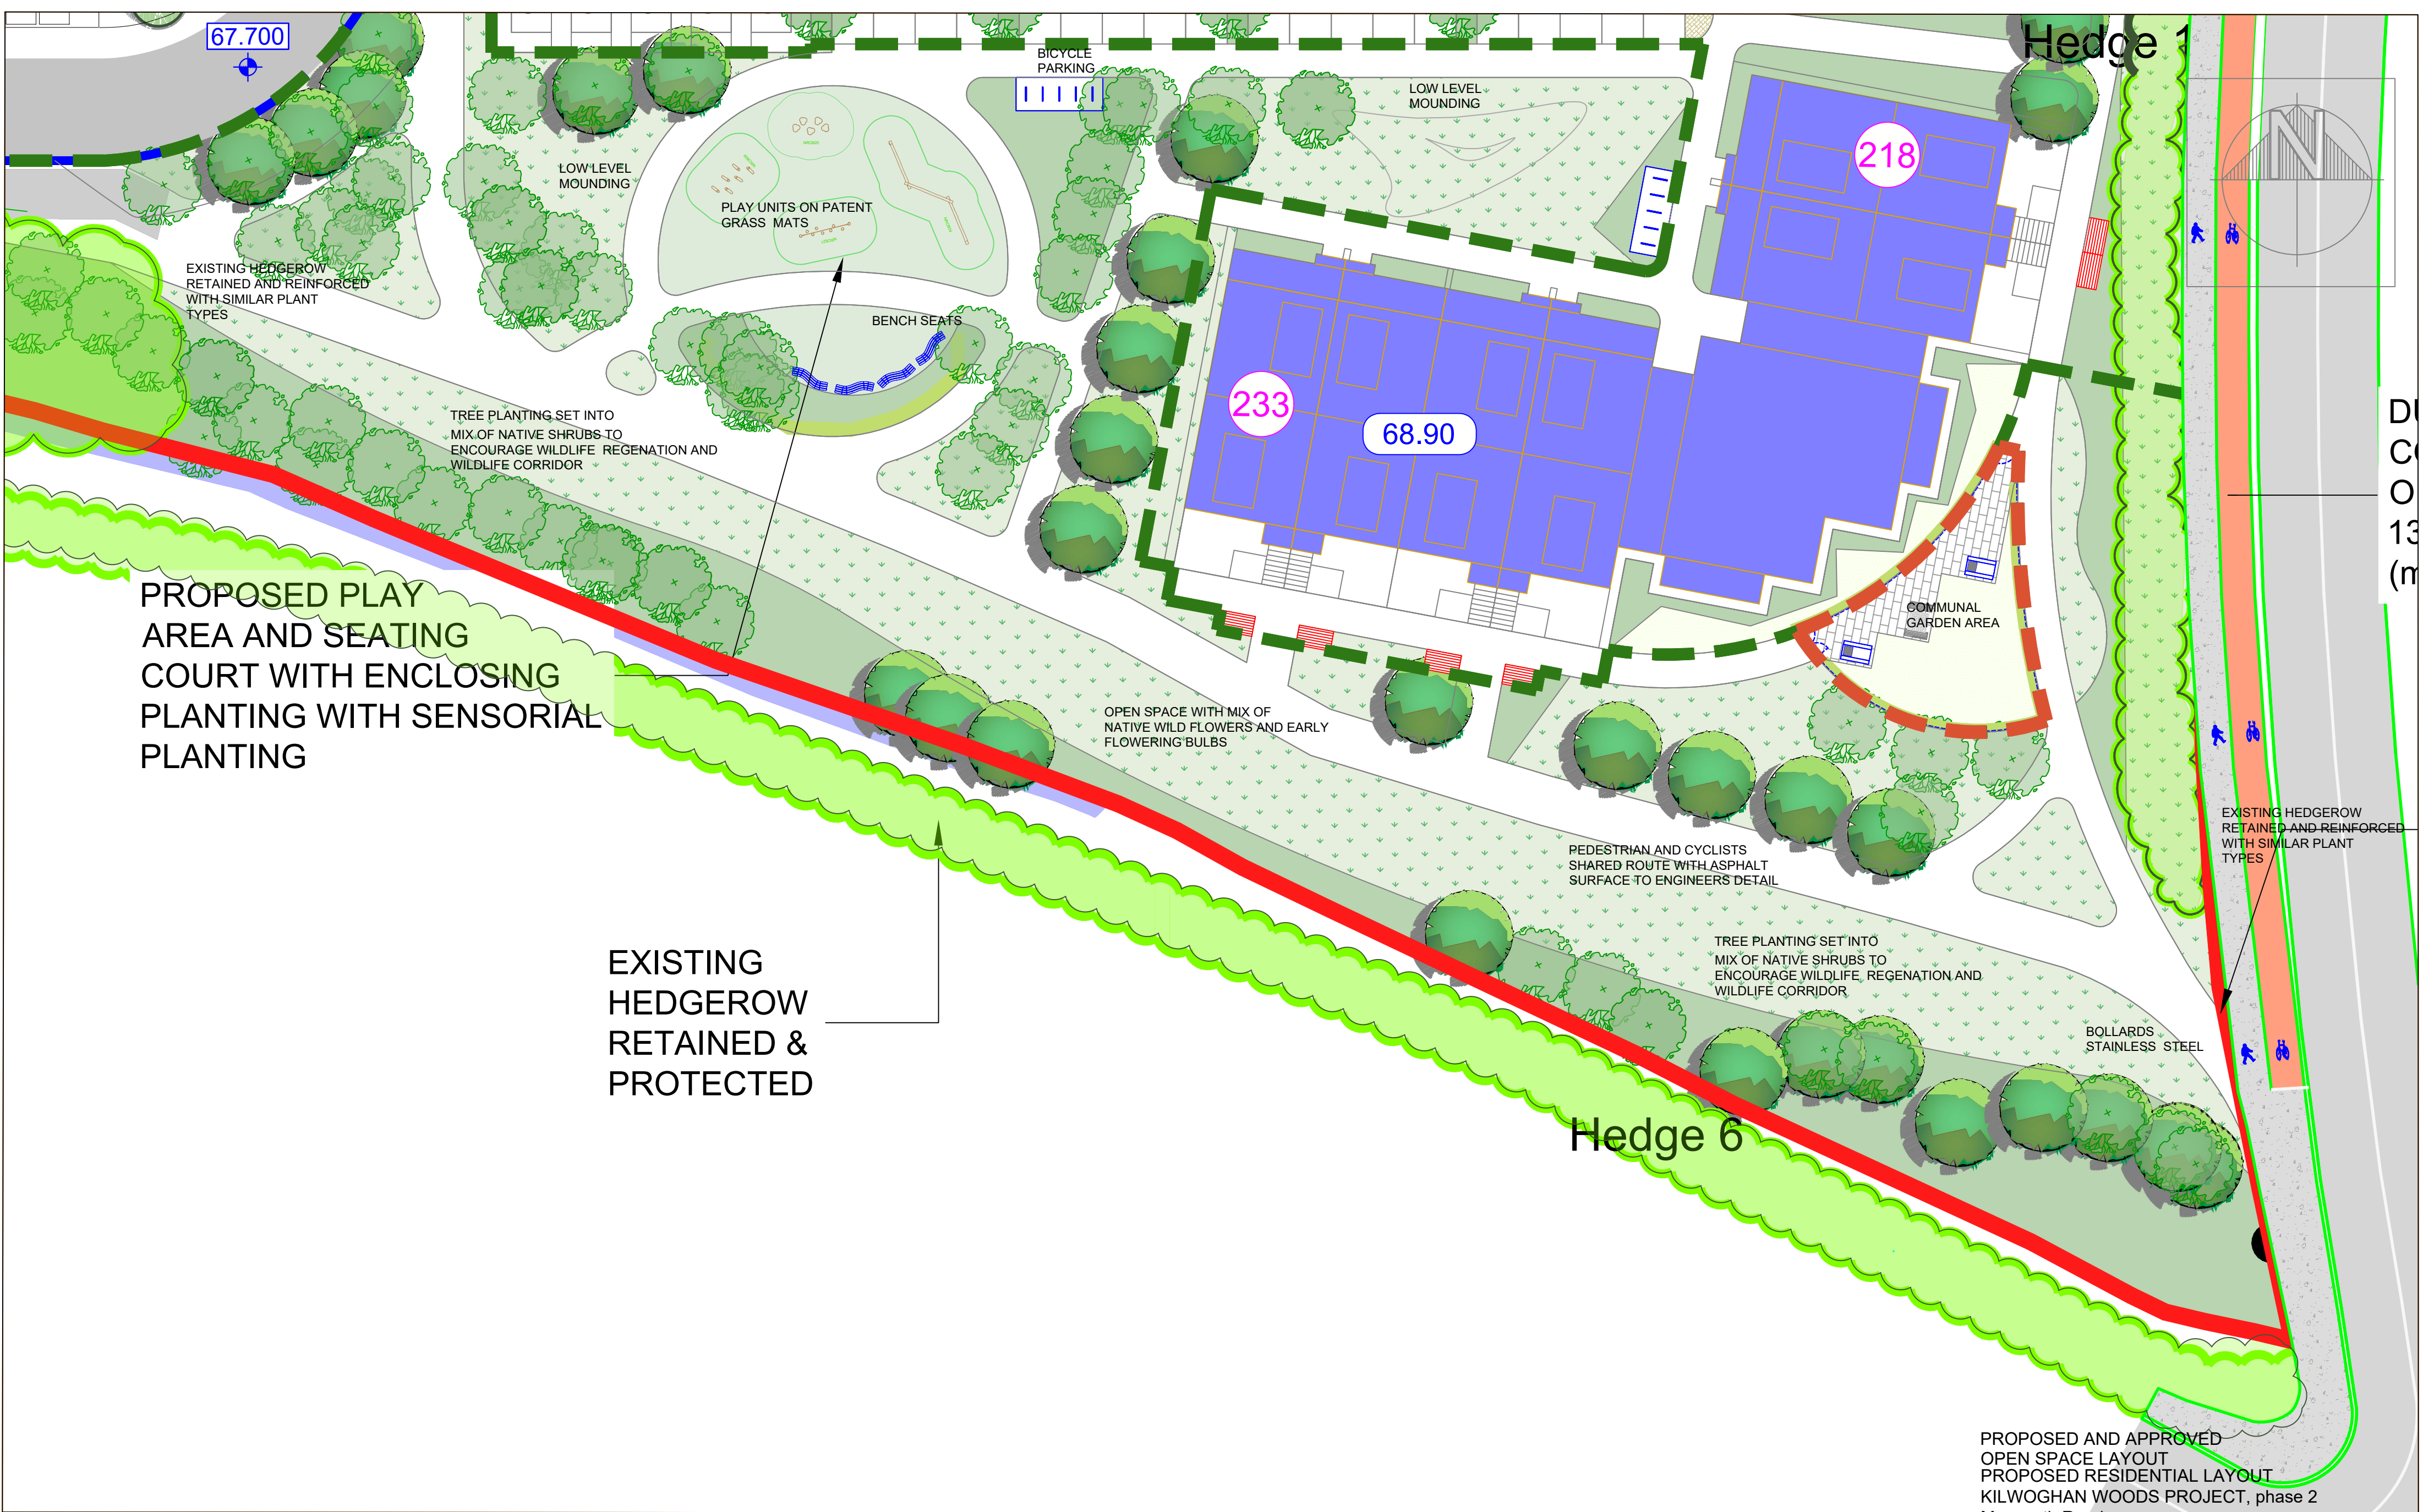

PROPOSED LAYOUT TO OPEN SPACE AREA

PROPOSED AND APPROVED
OPEN SPACE LAYOUT
PROPOSED RESIDENTIAL LAYOUT
KILWOGHAN WOODS PROJECT, phase 2
Maynooth Road
Celbridge, Co Kildare

Seattle Construction Ltd

PC
Roche
associates
urban designers • environmental • physical planners • landscape architects
48 Seafield Road West, Clontarf, Dublin 3
t: +353 1 8337242 e: cass@pcroche.com www.pcroche.com

scale: 1/250 (A1) date: Aug 2026 drwg no: 1561 - 400354