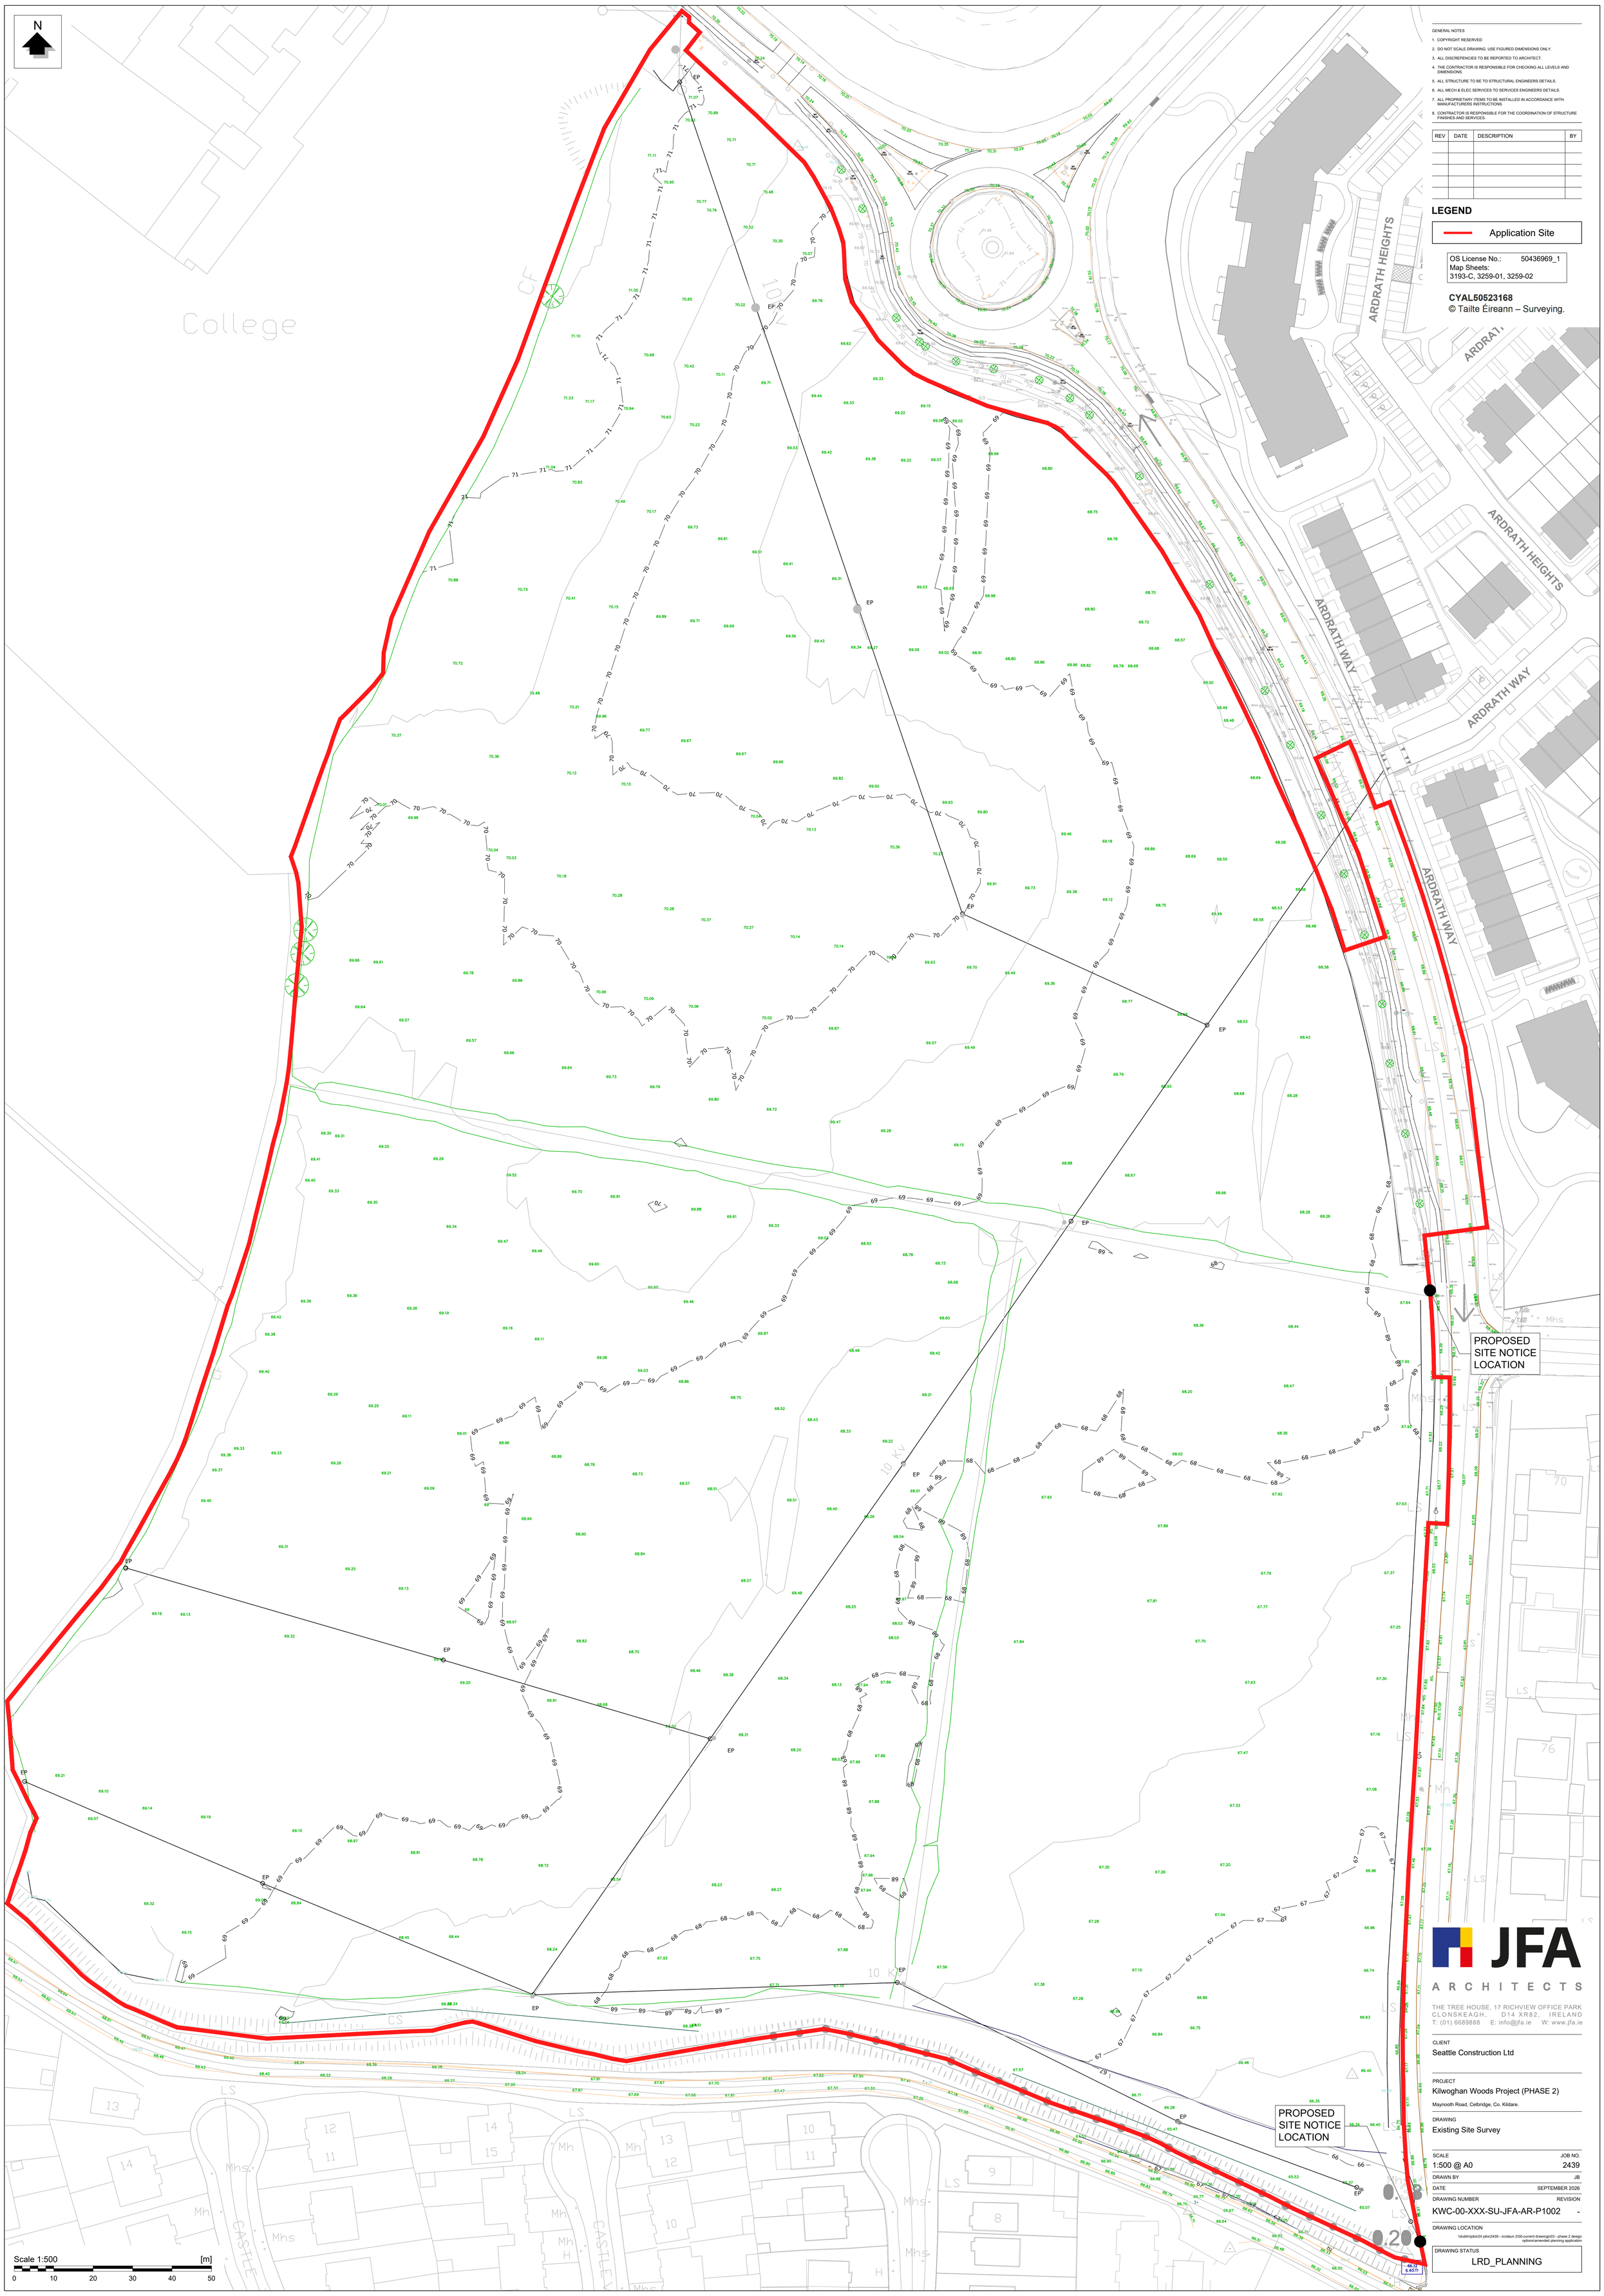

GENERAL NOTES

1. COPYRIGHT RESERVED
2. DO NOT SCALE DRAWING. USE FIGURED DIMENSIONS ONLY.
3. ALL DISCREPENCIES TO BE REPORTED TO ARCHITECT.
4. THE CONTRACTOR IS RESPONSIBLE FOR CHECKING ALL LEVELS AND DIMENSIONS.
5. ALL STRUCTURE TO BE TO STRUCTURAL ENGINEERS DETAILS.
6. ALL MECH & ELEC SERVICES TO SERVICES ENGINEERS DETAILS.
7. ALL PROPRIETARY ITEMS TO BE INSTALLED IN ACCORDANCE WITH MANUFACTURERS INSTRUCTIONS.
8. CONTRACTOR IS RESPONSIBLE FOR THE COORDINATION OF STRUCTURE FINISHES AND SERVICES.

REV	DATE	DESCRIPTION	BY

LEGEND

Application Site

OS License No.: 50436969_1
Map Sheets:
3193-C, 3259-01, 3259-02

CYAL50523168
© Tailte Éireann – Surveying.

JFA ARCHITECTS
THE TREE HOUSE, 17 RICHVIEW OFFICE PARK
CLONSKEAGH, D14 XR82, IRELAND
T: (01) 6689888 E: info@jfa.ie W: www.jfa.ie

CLIENT
Seattle Construction Ltd

PROJECT
Kilwoghan Woods Project (PHASE 2)
Maynooth Road, Celbridge, Co. Kildare.

DRAWING
Existing Site Survey

SCALE	JOB NO.
1:500 @ A0	2439
DRAWN BY	JB
DATE	SEPTEMBER 2026
DRAWING NUMBER	REVISION
KWC-00-XXX-SU-JFA-AR-P1002	-

DRAWING LOCATION
\\dublinjobs\24 jobs\2439 - crodaun 200-current drawings\03 - phase 2 design options\amended planning application

DRAWING STATUS
LRD_PLANNING