


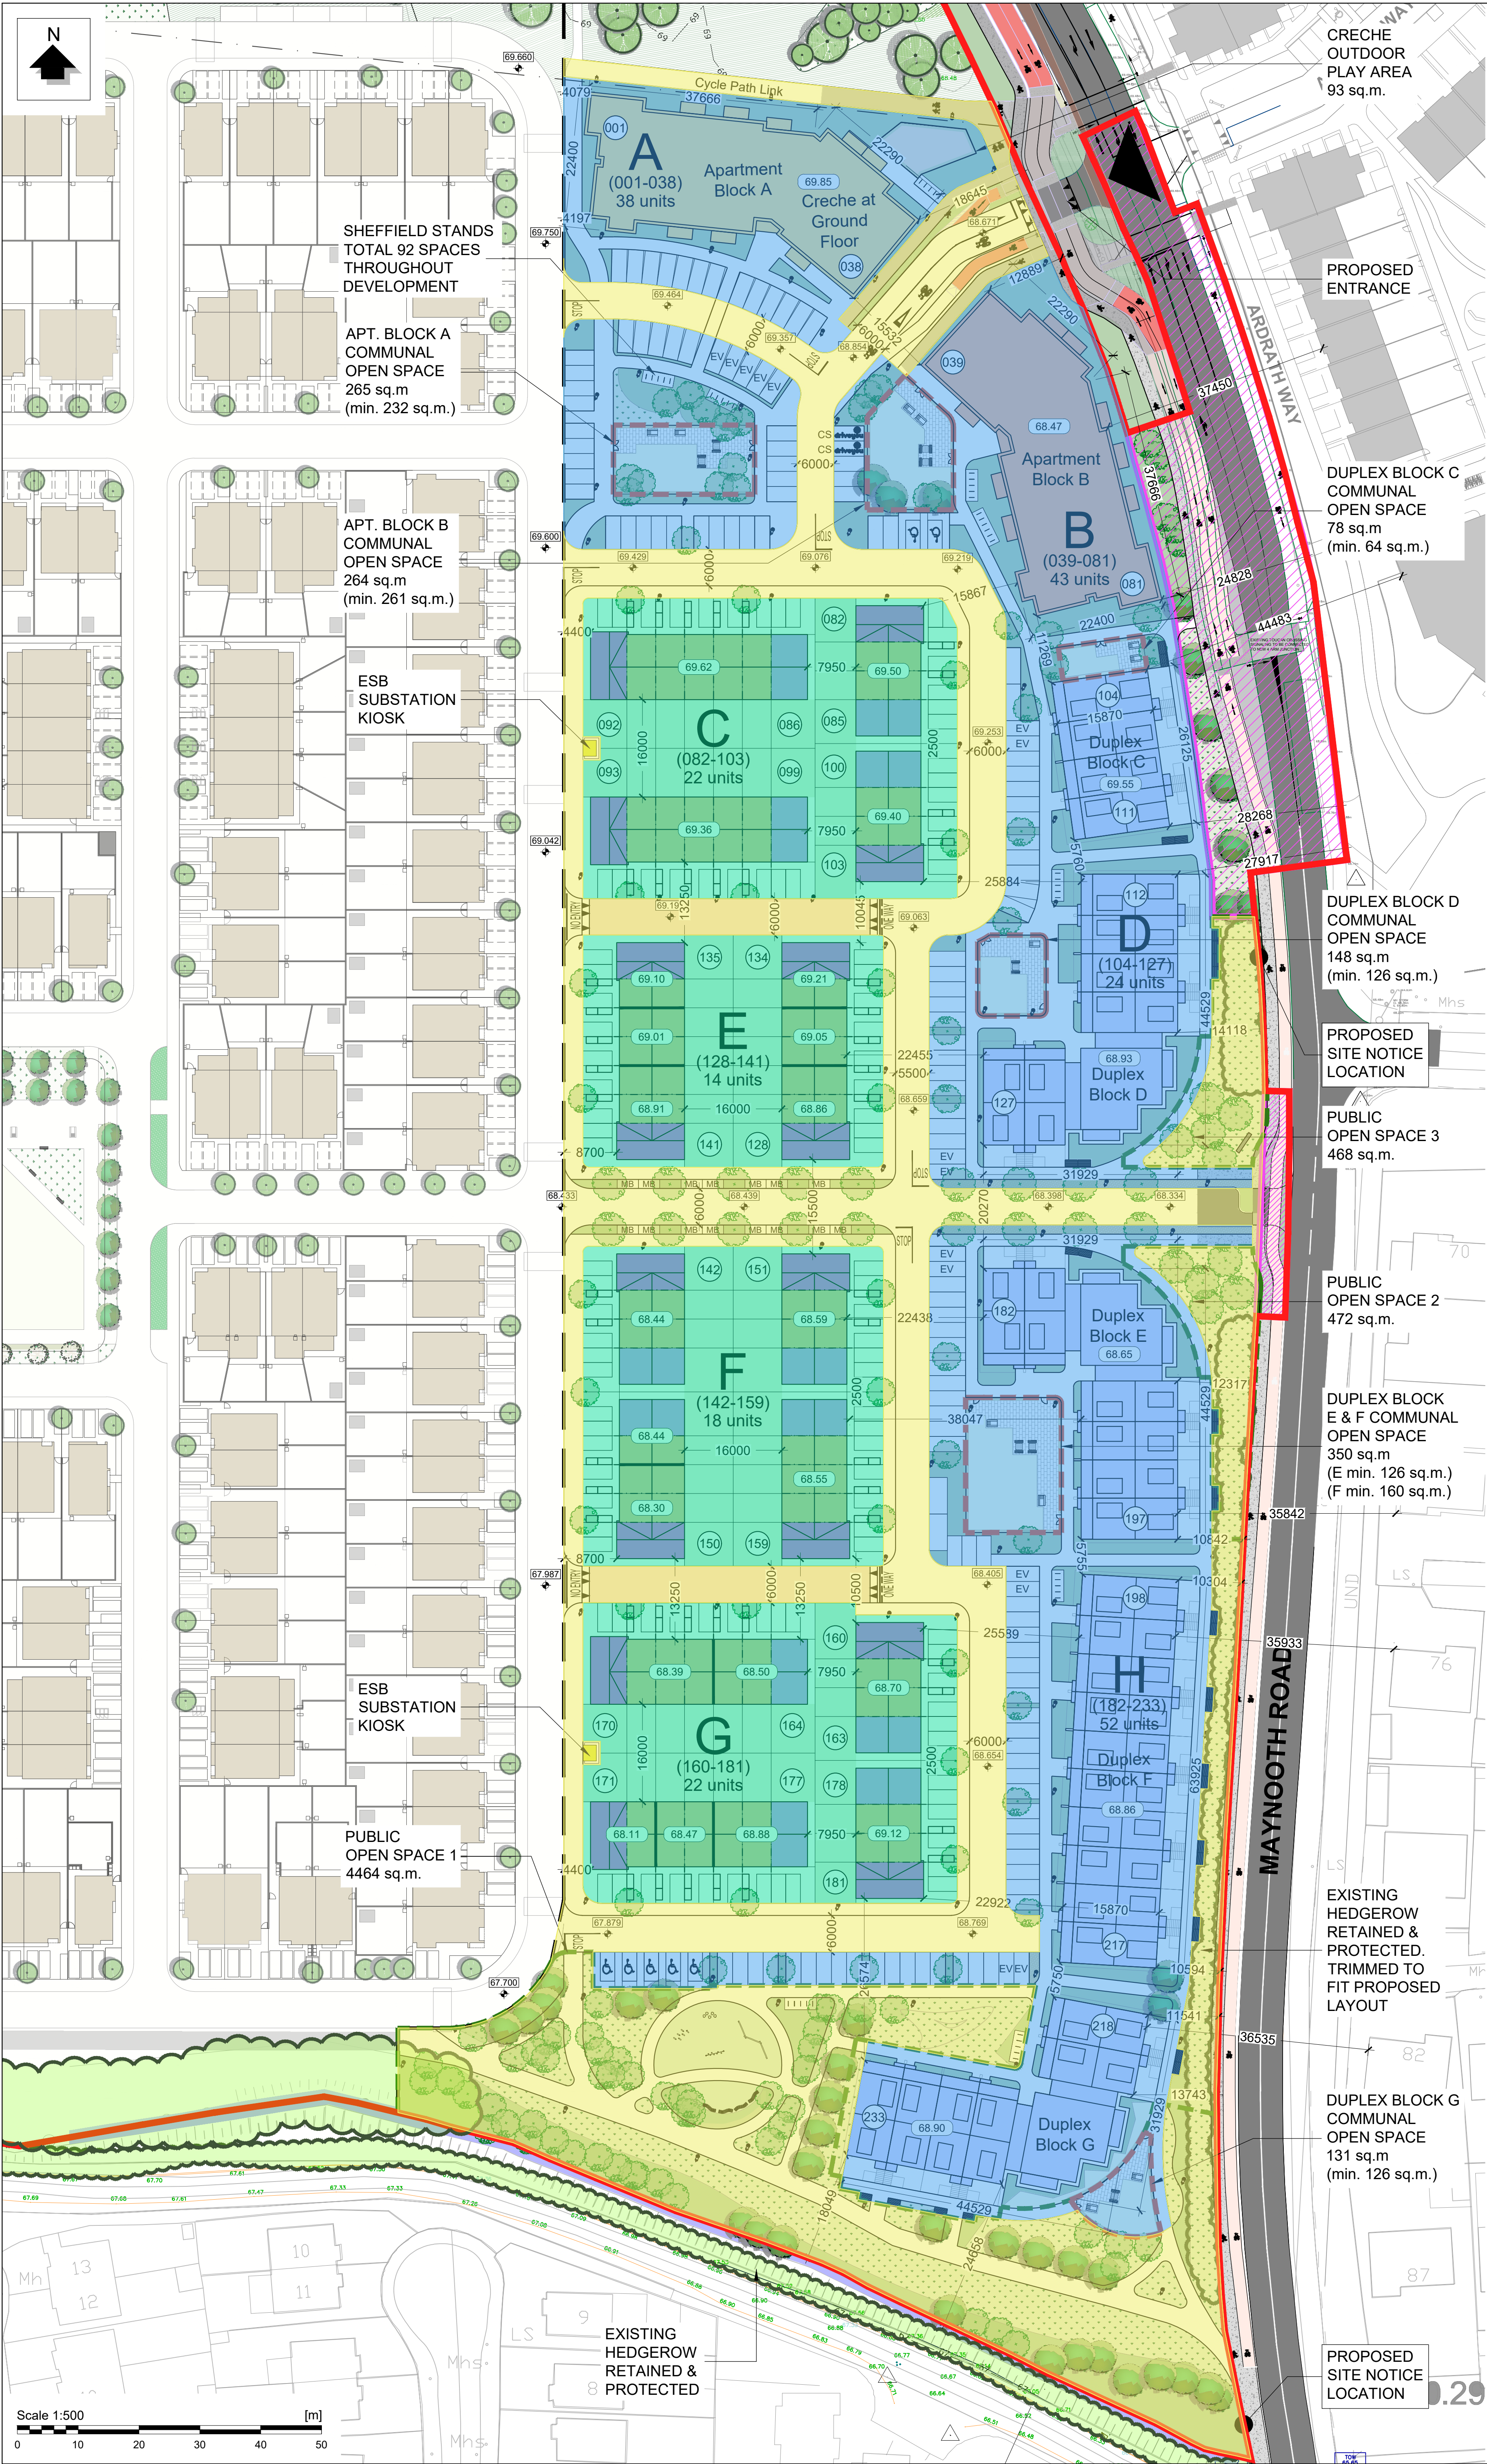

GENERAL NOTES

1. COPYRIGHT RESERVED
2. ALL DISCREPANCIES TO BE REPORTED TO ARCHITECT
3. THE CONTRACTOR IS RESPONSIBLE FOR CHECKING ALL LEVELS AND DIMENSIONS
4. ALL MEASUREMENTS TO BE TO STRUCTURAL ENGINEERS DETAILS
5. ALL MEASUREMENTS TO BE TO SERVICES ENGINEERS DETAILS
6. ALL MEASUREMENTS TO BE TO MANUFACTURERS INSTRUCTIONS
7. ALL MEASUREMENTS TO BE TO MANUFACTURERS INSTRUCTIONS
8. CONTRACTOR IS RESPONSIBLE FOR THE COORDINATION OF STRUCTURE, SERVICES AND SERVICES

REV	DATE	DESCRIPTION	BY

LEGEND

Phase 2 Application Site

Lands taken in charge by KCC

Privately Owned Lands to be Taken in Charge by KCC

Management Company

Private ownership

Building Types - Blocks

Apt. Block A (1&2 Bed Apt.)

Apt. Block B (1&2 Bed Apt.)

Duplex Block C (2&3 Bed Apt.)

Duplex Block D (2&3 Bed Apt.)

Duplex Block E (2&3 Bed Apt.)

Duplex Block F (2&3 Bed Apt.)

Duplex Block G (2&3 Bed Apt.)

Building Types - Houses

Type H (2 Bed Mid Terraced)

Type I (3 Bed End of Terraced)

Type J (3 Bed Dual Frontage)

Building Types - Other

ESB Kiosk

Existing Buildings

Other

Finished Floor Levels

Road Levels

House Number

Connection to Adjoining Property

OS License No.: 50436969_1

Map Sheets: 3193-C, 3259-01, 3259-02

CYAL50523168
© Taitte Éireann – Surveying.



THE TREE HOUSE, 17 RICHVIEW OFFICE PARK
CLONSKEAGH, D14 XR82, IRELAND
T: (01) 6688888 E: info@jfa.ie W: www.jfa.ie

CLIENT
Seattle Construction Ltd

PROJECT
Kilnwood Woods Project (PHASE 2)
Maynooth Road, Celbridge, Co. Kildare

DRAWING
Proposed Phase 2 Site Layout Plan
Taking in Charge

SCALE
1:500 @ A1

DATE
SEPTEMBER 2025

DRAWING NUMBER
KWC-00-XXX-DR-JFA-AR-P1114

DRAWING STATUS
LRD_PLANNING