


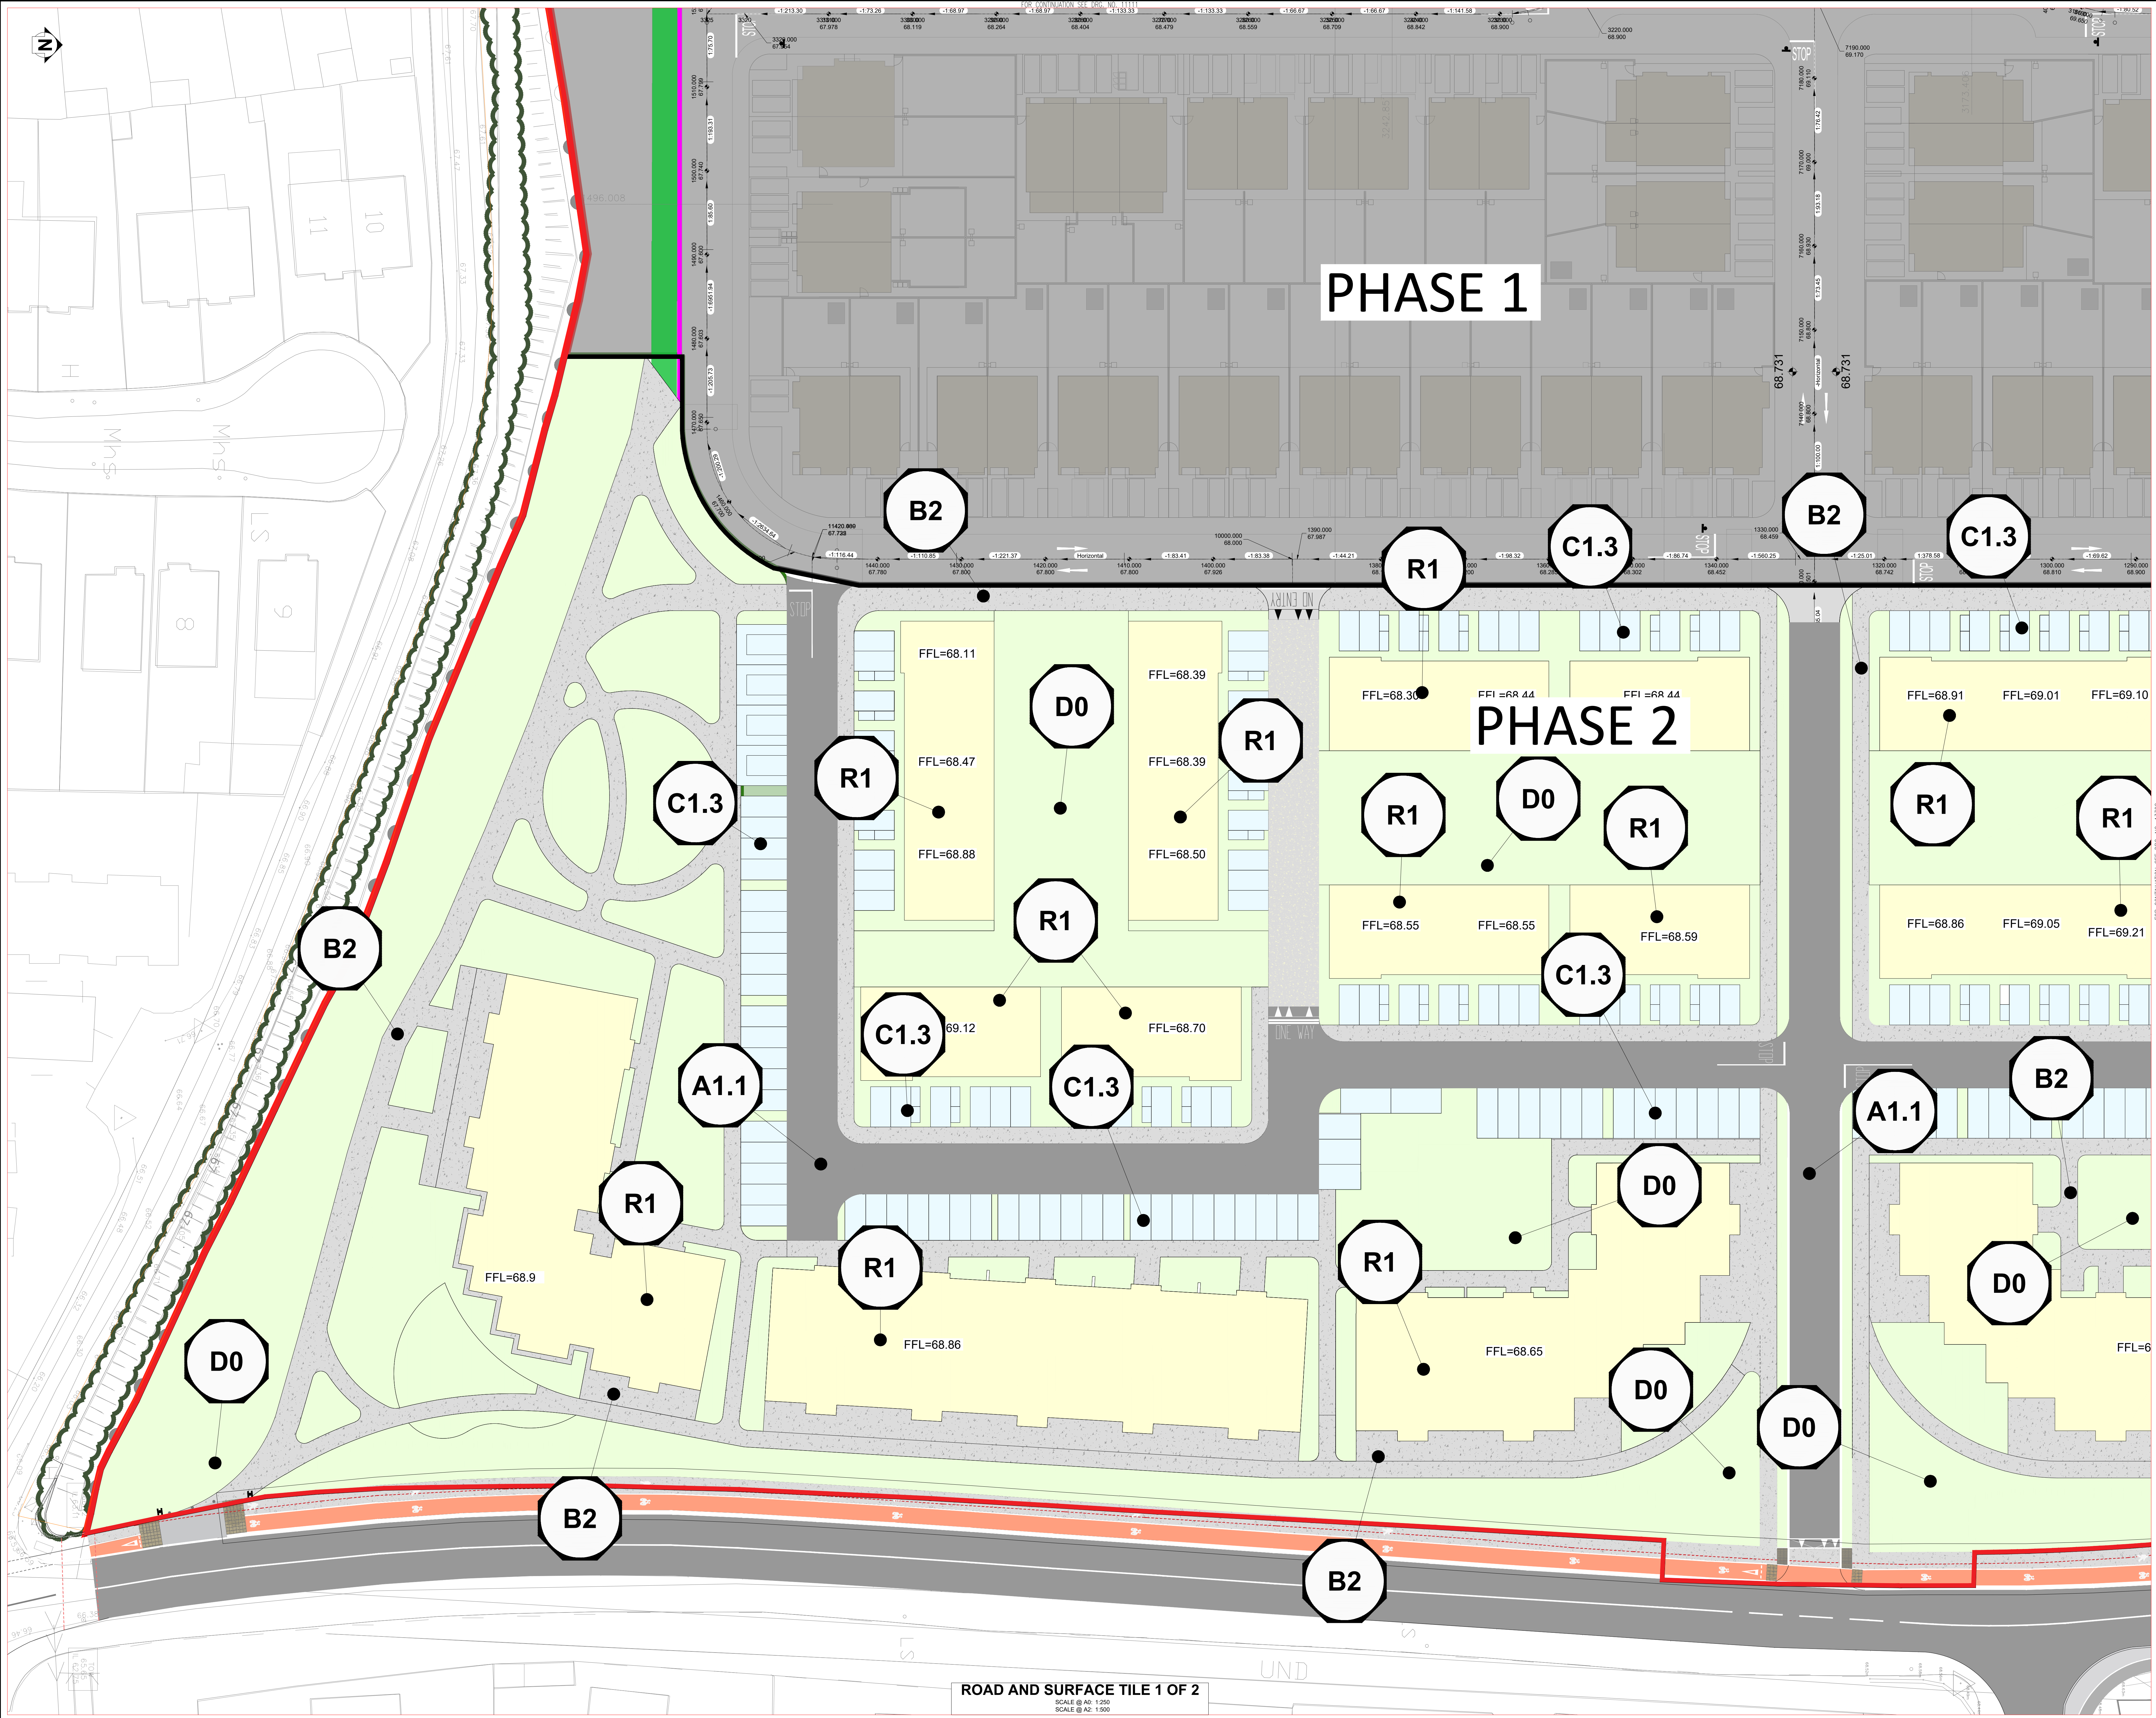

NOTES

1. THIS DRAWING IS TO BE READ IN CONJUNCTION WITH ALL ENGINEERS & ARCHITECTS' DRAWINGS FIGURED DIMENSIONS ONLY (NOT SCALING) TO BE USED WHERE A CONFLICT OF INFORMATION EXISTS OR IF IN ANY DOUBT - ASK.

2. CONSULTANTS TO BE INFORMED IMMEDIATELY OF ANY DISCREPANCIES BEFORE WORK PROCEEDS.

KEYPLAN

SCALE @ A1: 1:500
SCALE @ A2: 1:1000

PL2	08.07.20	ISSUED FOR PLANNING	BM	PL	CA
PL1	08.05.20	ISSUED FOR PLANNING	BM	PL	CA

ISSUE	DATE	DESCRIPTION	DRG	REV	BY
			DRG	REV	BY

DRAWING STAGE

PLANNING

BM

Dublin Office:
Sandwich House, 52-54 Lower Sandwith Street, Dublin 2, Ireland.
Tel: (01) 477 3200 Fax: (01) 477 3164
London Office:
12 Mill Street, London SE1 2AY, United Kingdom
Tel: (0204) 58 5413 2272

BAFFRETT MAHONY
Consulting Engineers, Civil, Structural, Project Management E-mail: bmahony@baffrethmahony.co.uk Web: www.bmao.ie

The Institution of Structural Engineers

ACEI

CLIENT

SEATTLE CONSTRUCTION LTD.

PROJECT TITLE KILWOGHAN WOODS, CELBRIDGE, CO KILDARE	BM PROJECT NO. 24.283
MODEL REFERENCE 0	SUITABILITY 80

DRAWING TITLE

ROAD AND SURFACE TILE 1 OF 2

DRAWING NO. KWW-BMD-00-XX-DR-C-13301	ISSUE PL2
---	----------------------